

CITY OF COQUITLAM AUSTIN WORKS YARD

51104 - FMB REPURPOSE

500 MARINER WAY UNIT 2, COQUITLAM, BC V3K 7B6

2025-01-28
ISSUED FOR RFP
LMP37229 - LOT A PID-024-073-971

CONTEXT PLAN
NOTE



N.T.S.
NOTE

3D VIEW - EXISTING CONDITION
NOTE



N.T.S.
NOTE

CONSULTANT AND DRAWING LIST

ARCHITECTURAL THINKSPACE ARCHITECTURE PLANNING INTERIOR DESIGN 300-101090 152A STREET SURREY, B.C. V3R 1J7 PHONE: (604) 581-8128 EMAIL: admin@thinkspace.ca		MECHANICAL ROCKY POINT ENGINEERING LTD. #208 - 20171 92a STREET, LANGLEY, B.C. V3M 3A5 PHONE: (604) 888-7779 EMAIL: info@rpeing.com	
A000	COVER SHEET & GENERAL NOTES	M1.0	MECHANICAL SITE PLAN & COVER SHEET
A010	CODE & BYLAW REVIEW	M2.0	LEVEL 1 FLOOR PLAN - MECHANICAL DEMO
A070	SITE PLAN	M2.1	LEVEL 2 FLOOR PLAN - MECHANICAL DEMO
A100	LEVEL 1 FLOOR PLAN - DEMOLITION	M2.2	ROOF PLAN - MECHANICAL DEMO
A101	DEMOLITION - EXISTING PICTURES	M3.0	LEVEL 1 FLOOR PLAN - MECHANICAL NEW
A110	LEVEL 1 FLOOR PLAN - CONSTRUCTION	M3.1	ROOF PLAN - MECHANICAL NEW
A120	LEVEL 2 FLOOR PLAN - CONSTRUCTION	M4.0	MECHANICAL DETAILS & SCHEDULES
A140	ROOF PLAN - CONSTRUCTION	M5.0	MECHANICAL SPECIFICATIONS
A300	EXTERIOR ELEVATIONS - CONSTRUCTION		
A400	BUILDING SECTION, WALL SECTION, AND DETAILS		
A410	DETAILS		
A500	WASHROOM		
A600	DOOR SCHEDULE		
STRUCTURAL WHM STRUCTURAL ENGINEERS 2550 BOUNDARY RD #215, BURNABY, BC V5M 3Z3 PHONE: (604) 484-2859 EMAIL: info@whmengineers.com		ELECTRICAL NEMETZ (S/A) & ASSOCIATES LTD. 2009 WEST 4TH AVENUE, VANCOUVER, BC V6J 1N3 PHONE: (604) 736-6562 EMAIL: engineers@nemetz.com	
S101	GENERAL NOTES AND TABLES	E-101	SITE PLAN
S201	LEVEL 1 FLOOR PLAN AND DETAILS	E-201	LEVEL 1 DEMOLITION PLAN
		E-202	LEVEL 1 LIFE SAFETY PLAN
		E-203	LEVEL 2 LIFE SAFETY PLAN
		E-204	LEVEL 1 POWER PLAN
		E-205	LEVEL 2 POWER PLAN
		E-206	LEVEL 1 LIGHTING AND MECHANICAL PLAN
		E-207	ROOF PLAN
		E-301	ONE LINE DIAGRAM
		E-401	SCHEDULES
		E-501	SPECIFICATIONS

GENERAL NOTES

1. INFORM THE CONSULTANT OF ANY DISCREPANCIES CAUSING DESIGN CHANGES TO THE PROJECT PRIOR TO PROCEEDING WITH THE WORK.
2. INFORM THE CONSULTANTS AND AUTHORITY HAVING JURISDICTION OF ANY AND ALL REQUIRED INSPECTIONS AND REVIEWS WITH ADEQUATE NOTICE TO ARRANGE REQUIRED SITE INSPECTIONS AND REVIEWS.
3. REFER TO DETAILS AND SPECIFICATIONS FOR SLAB DEPRESSIONS. COORDINATE CONCRETE W/ ALL TRADES. SLAB DEPRESSIONS ARE LOCATED AT FLOOR DRAINS, SHOWERS, SLIDING DOORS, GYM FLOOR AND ALL OTHER LOCATIONS NOTED ON THE DRAWINGS.
4. REFER TO CODE DRAWINGS FOR FIRE SEPARATION LOCATIONS. ALL FIRE SEPARATIONS SHALL BE DESIGNED AND CONSTRUCTED TO MEET THE ULC LISTING NOTED.
5. ALL LISTED R VALUES ARE "EFFECTIVE" R VALUES
6. MAKE ALL CAVITIES AND OBJECTS FREE OF DUST & DEBRIS PRIOR TO CLOSING UP PARTITIONS OR INSTALLING BULKHEAD AND CEILING SYSTEMS.
7. MAKE ALL ELECTRICAL, MECHANICAL, AND MATERIALS ABOVE CEILING LEVEL FREE OF DUST & DEBRIS.
8. GYPSUM BOARD:
 - a. PROVIDE TYPE "X" GYPSUM BOARD UNLESS NOTED OTHERWISE.
 - b. PROVIDE ABUSE RESISTANT GYPSUM BOARD IN ALL HIGH TRAFFIC AREAS: CORRIDORS, STAIRWELLS AND CLASSROOMS.
 - c. PROVIDE MOISTURE RESISTANT GYPSUM BOARD IN ALL WASHROOM AREAS.
 - d. PROVIDE CEMENT BOARD IN LIEU OF GYPSUM BOARD WHERE PORCELAIN/CERAMIC WALL TILE IS SCHEDULED OR INDICATED ON INTERIOR ELEVATIONS.
9. REFER TO SPECIFICATIONS FOR STUD FRAMING REQUIREMENTS
10. REFER TO SPECIFICATIONS FOR BLOCKING & BACKING REQUIREMENTS.
 - a. WHERE REQUIRED, PLYWOOD SHEATHING OR PLYWOOD STRAPPING FOR WALL BACKING IS TO RUN FROM CORNER TO CORNER AND FLOOR TO U/S OF DECK FOR UNIFORM ARCHITECTURAL FINISHED SURFACE.
 - b. PROVIDE MISCELLANEOUS STUD, FURRING, AND SOLID BLOCKING AS REQUIRED FOR ALL MECHANICAL EQUIPMENT, ELECTRICAL EQUIPMENT, HANDRAILS, GRAB BARS, MILLWORK, AND OWNER EQUIPMENT AND/OR FURNISHINGS.
11. STANDARD WALL TYPES:
 - a. PROVIDE PW1 FOR ALL INTERIOR PARTITION WALLS UNLESS NOTED OTHERWISE.
 - b. PROVIDE FW4 FOR ALL FURRING WALLS UNLESS NOTED OTHERWISE.
 - c. PROVIDE 25MM OFFSET OR AS REQUIRED TO ALIGN FINISHES, FOR ALL FURRING WALLS ADJACENT TO CONCRETE WALLS.
12. WALL TYPE CONTINUITY:
 - a. WALL TYPES ARE CONTINUOUS AROUND CORNERS UNLESS NOTED OTHERWISE.
 - b. WALL TYPES ARE CONTINUOUS ABOVE AND BELOW WINDOWS AND DOORS UNLESS NOTED OTHERWISE.
 - c. ALIGN DIFFERENT WALL TYPES TO ENSURE FINISH LINES UP UNLESS NOTED OTHERWISE.
13. WALLS ABOVE CEILING:
 - a. EXTEND ALL WALLS, PARTITIONS, AND BULKHEADS TO THE UNDERSIDE OF STRUCTURE UNLESS NOTED OTHERWISE.
 - b. PROVIDE STEEL DEFLECTION HEAD AT TOP OF ALL STUD WALLS AT UNDERSIDE OF STRUCTURE.
 - c. BRACE WALLS ABOVE CEILING AS REQUIRED.
 - d. PARTITION WALLS WITH ACOUSTIC TILE CEILINGS ON ONE OR BOTH SIDES TO HAVE GYPSUM BOARD TO UNDERSIDE OF STRUCTURE TAPE AND ROUGH MUDDED ABOVE CEILING TO UNDERSIDE OF STRUCTURE/DECK.
 - e. PARTITION WALLS WITH GYPSUM BOARD CEILINGS ON BOTH SIDES TO HAVE GYPSUM BOARD TERMINATE 150MM ABOVE GYPSUM BOARD CEILING.
14. FIRE SEPARATIONS, FIRE RESISTANCE RATED ASSEMBLIES, OR ACOUSTIC ASSEMBLIES:
 - a. PROVIDE CONTINUOUS GYPSUM WALL BOARD THROUGH INTERSECTIONS ON RATED WALLS FOR CONTINUITY OF FIRE SEPARATIONS.
 - b. FIRE TAPE GYPSUM BOARD JOINTS ON ASSEMBLIES LOCATED ABOVE SUSPENDED CEILINGS.
 - c. PROVIDE SOLID BLOCKING OR RETURN GYPSUM BOARD AT OPENINGS THROUGH FIRE SEPARATION WALL ASSEMBLIES.
 - d. PROVIDE FIRE STOPPING IN FIRE SEPARATIONS.
 - e. LINE RECESSES IN WALLS FOR FIRE EXTINGUISHER CABINETS WITH TYPE "X" GYPSUM BOARD TO MAINTAIN RATING.
 - f. BOX OUT ELECTRICAL FIXTURES LOCATED IN RATED ASSEMBLIES TO MEET ULC RATING IDENTIFIED FOR THAT WALL, UNLESS OUTLET BOX IS RATED FOR THAT WALL TYPE.

DIMENSIONS

1. VERIFY ALL DIMENSIONS ON SITE. REPORT ANY DISCREPANCIES TO THE CONSULTANTS.
2. ALL HORIZONTAL DIMENSIONS ARE TO:
 - a. FACE OF EXISTING CONSTRUCTION ASSEMBLIES
 - b. FACE OF SHEATHING AT EXTERIOR WALLS
 - c. FACE OF STUD FRAMING AT INTERIOR WALLS
 - d. FACE OF CONCRETE BLOCK OR CONCRETE WALLS
 - e. UNLESS NOTED OTHERWISE
3. ALL VERTICAL DIMENSIONS ARE TO:
 - a. TOP OF FINISHED FLOOR
 - b. UNLESS NOTED OTHERWISE
4. DO NOT SCALE DRAWINGS.

EXISTING BUILDING

1. PATCH AND MAKE GOOD ALL EXISTING FINISHES, SUBSTRATES, AND SURFACES AFFECTED BY THE WORK TO ORIGINAL OR BETTER CONDITION.
2. PROTECT AND WORK AROUND EXISTING SERVICES AFFECTED BY THE WORK.
3. MAINTAIN INTEGRITY OF REQUIRED FIRE RESISTANCE RATINGS AT OPENINGS IN FIRE SEPARATIONS AT ALL TIMES.
4. REMOVAL OF HAZARDOUS MATERIALS, RE-INSPECTION AND TESTING BY OWNER RETAINED HAZARDOUS MATERIALS CONSULTANT MUST BE COMPLETED PRIOR TO DEMOLITION, REMOVE ALL HAZARDOUS MATERIALS, ASSOCIATED FINISHES AND RELATED IN ACCORDANCE WITH PROCEDURES AND STANDARDS INDICATED IN THE HAZARDOUS MATERIALS REPORT.
5. PROVIDE HOARDING BASED ON PHASING. REFER TO SPECIFICATIONS FOR INTERIOR AND EXTERIOR HOARDING REQUIREMENTS.
6. TEMPORARY EXITING TO BE REVIEWED BY THE AUTHORITY HAVING JURISDICTION (AHJ) AND TO BE MAINTAINED DURING PHASED CONSTRUCTION WORK.
7. REFER TO DRAWINGS AND KEYNOTES FOR ITEMS TO BE SALVAGED FOR REUSE. DELIVER SALVAGED ITEMS NOT USED OR SCHEDULED TO OWNER IN LOCATION INDICATED BY OWNER.



DEMO PLAN NOTE 1: EXISTING EXIT DOOR, FRAME, AND ACCESSORIES TO BE REMOVED.



DEMO PLAN NOTE 2: EXISTING OVERHEAD DOOR, FRAME, AND ACCESSORIES TO BE REMOVED.



DEMO PLAN NOTE 3: EXISTING PLUMBING FIXTURE TO BE REMOVED.



DEMO PLAN NOTE 4: EXISTING WASHROOM ACCESSORIES TO BE REMOVED AND REINSTALLED DURING NEW CONSTRUCTION.



DEMO PLAN NOTE 5: EXISTING SINK, CABINET, COUNTER, AND ACCESSORIES TO BE DEMOLISHED.



DEMO PLAN NOTE 6: EXISTING COMPRESSOR, CHAINLINK FENCE, AND OVERHANG TO BE REMOVED.



DEMO PLAN NOTE 7: REMOVE EXISTING CONTROLLER FOR VERTICAL LIFTS INCLUDING HYDRAULIC FLUID LINES. CONTRACTOR TO REMOVE THE HYDRAULIC FLUID LINE TO EACH LIFT, DISCONNECT POWER TO THE CONTROLS BACK TO THE PANEL, REMOVE CONTROLS AND CONCRETE CURB MINIMUM 2" BELOW GRADE, AND INFILL CONCRETE SLAB. CONTRACTOR TO CONFIRM THE EXACT DIMENSIONS ON SITE.



DEMO PLAN NOTE 8: EXISTING MILLWORK TO BE DEMOLISHED. PATCH AND MAKE GOOD OF WALL



DEMO PLAN NOTE 9 & 10: EXISTING CHAINLINK FENCE, CONCRETE PAD AND GENERATOR TO BE REMOVED.



DEMO PLAN NOTE 11: EXISTING MOUNTING POST TO BE REMOVED. PATCH AND MAKE GOOD OF ROOF AND BEAM.



DEMO PLAN NOTE 12: EXISTING USED OIL TANKS, PIPES, AND CURB AROUND PERIMETER TO BE REMOVED AND DISPOSED. PATCH AND MAKE GOOD OF FLOOR AND WALL CLADDING.



DEMO PLAN NOTE 14: EXISTING OIL TANK TO BE REMOVED.



DEMO PLAN NOTE 15: REMOVE EXISTING RACK AND HOSE BELOW SLAB. PATCH AND MAKE GOOD OF CONCRETE IN NEW CONSTRUCTION.

DEMO PLAN NOTES

LEVEL 1	
1	DEMOLISH DOOR, FRAME, AND ACCESSORIES
2	DEMOLISH OVERHEAD DOOR AND FRAME
3	DEMOLISH PLUMBING FIXTURE
4	REMOVE WASHROOM ACCESSORIES IN DEMO, TO BE REINSTALLED IN NEW CONSTRUCTION.
5	DEMOLISH EXISTING COUNTER, SINK, AND UPPER CABINETS
6	DEMOLISH EXISTING COMPRESSOR AND CANOPY. PATCH AND MAKE GOOD OF EXTERIOR WALL CLADDING
7	REMOVE EXISTING CONTROLLER FOR VERTICAL LIFTS INCLUDING HYDRAULIC FLUID LINES. CONTRACTOR TO REMOVE THE HYDRAULIC FLUID LINE TO EACH LIFT, DISCONNECT POWER TO THE CONTROLS BACK TO THE PANEL, REMOVE CONTROLS AND CONCRETE CURB MINIMUM 2" BELOW GRADE, AND INFILL CONCRETE SLAB. CONTRACTOR TO CONFIRM THE EXACT DIMENSIONS ON SITE.
8	REMOVE EXISTING MILLWORK. PATCH AND MAKE GOOD OF EXISTING WALL
9	REMOVE EXISTING CHAIN LINK FENCE
10	REMOVE EXISTING CONCRETE PAD AND GENERATOR
11	REMOVE MOUNTING POST. PATCH AND MAKE GOOD THE ROOF FLASHING NAD BEAM SIDING
12	REMOVE AND DISPOSE EXISTING USED OIL TANKS, PIPING, AND CURB. PATCH AND MAKE GOOD CONCRETE FLOOR AND EXTERIOR WALL
13	REMOVE AND DISPOSE EXISTING OIL TANK.
14	REMOVE AND DISPOSE EXISTING TRAFFIC TRAILER. COORDINATE WITH OWNER FOR DISPOSAL.
15	REMOVE EXISTING RACK AND HOSE BELOW SLAB. PATCH AND MAKE GOOD OF CONCRETE IN NEW CONSTRUCTION.

Copyright Reserved

This plan and design are the exclusive property of Thinkspace Architecture® Planning Interior Design Ltd. All rights reserved. No part of this document may be reproduced, stored in a retrieval system, or transmitted in any form or by any means, without the prior written consent of Thinkspace. This office shall be informed of any variations from the information shown on this drawing. Do not scale drawings.

Issued For

RFP

Issue Date


2025-01-28

GLOBAL REVISIONS LIST*

NO.	DATE	DESCRIPTION
1	2024-12-04	BUILDING PERMIT
3	2025-01-24	RFP
5	2025-01-28	RFP

Sheet changes

Clouded and tagged respectively.

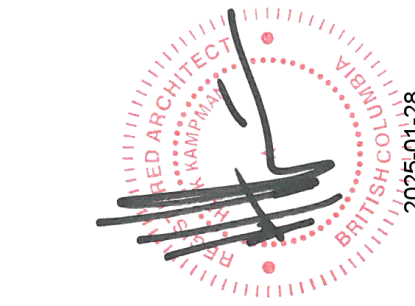

thinkspace
architecture planning interior design ltd.
300 - 10190 152A St. | Surrey, BC | V3R 1J7
t 604.581.8128 | w thinkspace.ca

Project

CITY OF COQUITLAM AUSTIN WORKS YARD

51104 - FMB REPURPOSE

500 MARINER WAY UNIT 2, COQUITLAM, BC V3K 7B6

Drawing

DEMOLITION - EXISTING PICTURES

Sheet Number

A101

Project Number


241072

Plot Date:

2025-01-28 3:27:35 PM

File Path:

C:\Users\Maia\OneDrive\Documents\15-A-241072-COC FLEET-BLDG-v04_Kephia.Lalano.rvt

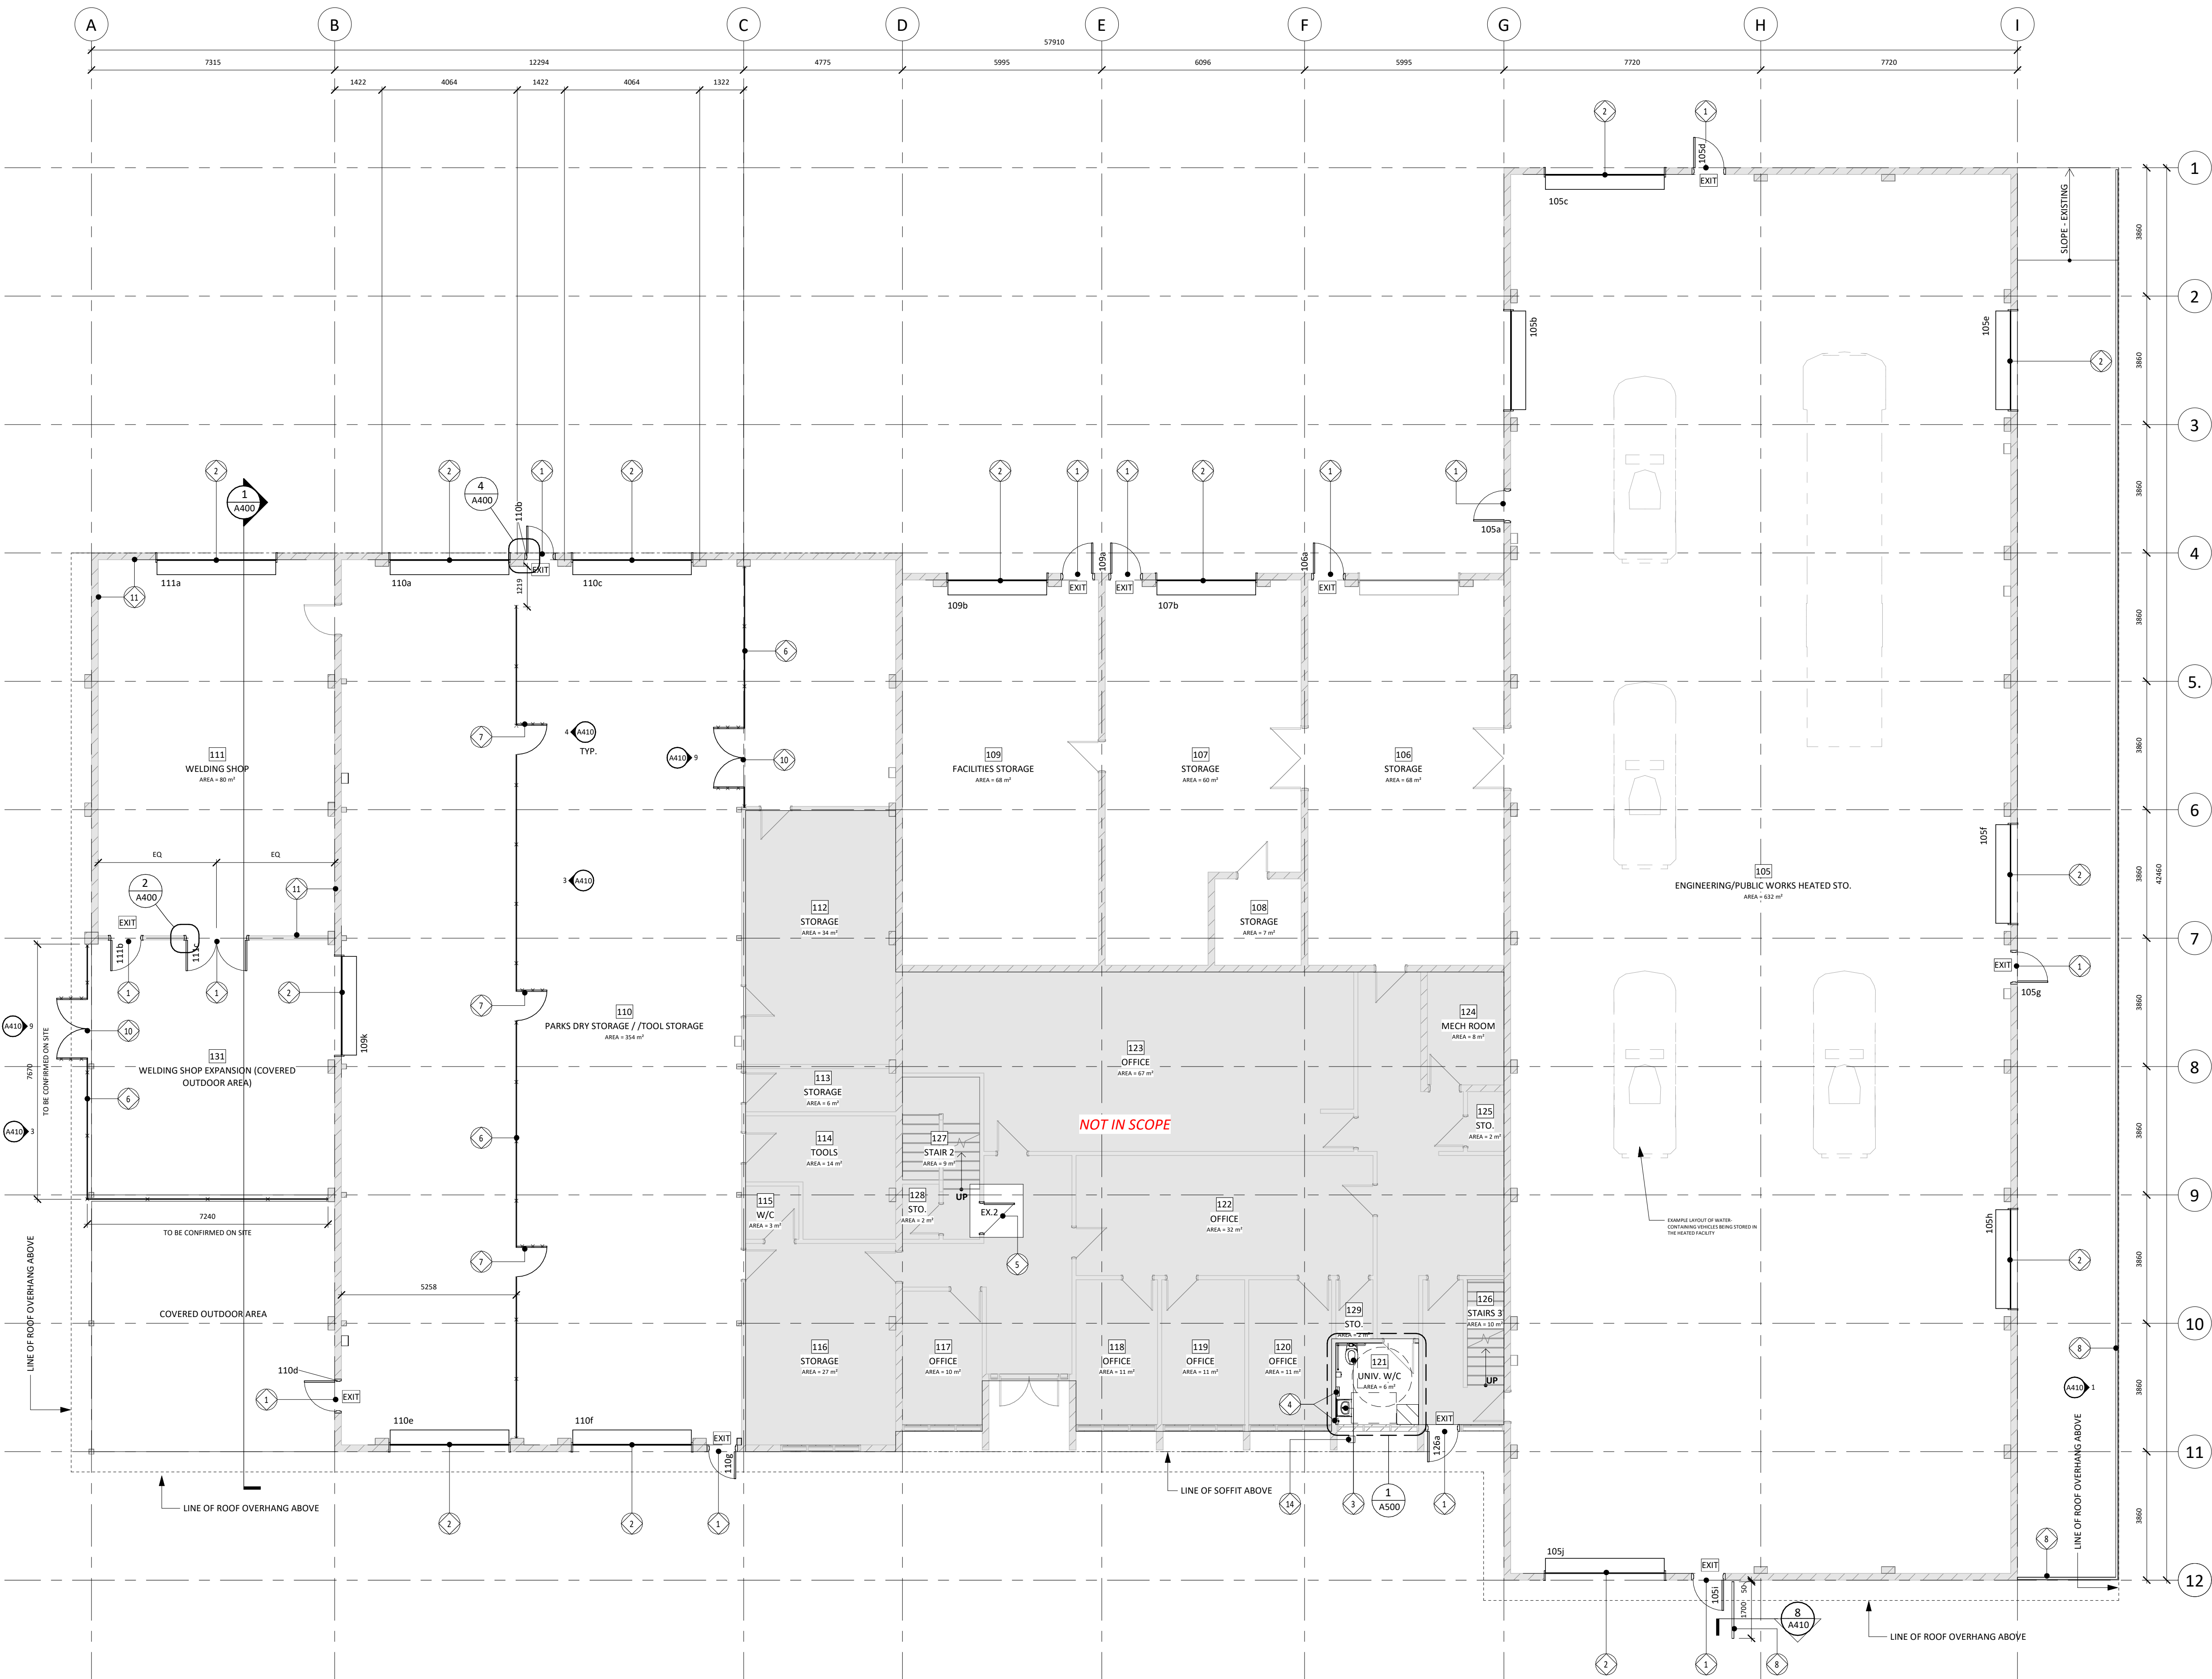

FLOOR PLAN GENERAL NOTES

1. ALL DIMENSIONS WERE TAKEN FROM EXISTING RECORDS AND TO BE CONFIRMED ON SITE. SHOULD THERE BE ANY CONFLICT BETWEEN THE DRAWINGS, PLEASE ADVISE THE ARCHITECT IN WRITING TO SEEK CLARIFICATION.
2. PRIOR TO ANY CONSTRUCTION WORK, AN ASSESSMENT FROM THE HAZARDOUS MATERIAL SPECIALIST SHALL BE COMMENCED TO ENSURE SAFETY OF THE WORKERS.

FLOOR PLAN LEGEND

- EXISTING CONCRETE CMU WALL AND/OR STRUCTURE
- EXISTING INTERIOR STUD WALL PARTITION
- EXISTING MILLWORK
- EXIT SIGNAGE
- FIRE DEPARTMENT CONNECTION
- FIRE ALARM ANNUNCIATOR PANEL
- FIRE ALARM PANEL (FAP)
- STANDPIPE (STP)
- SURFACE MOUNTED FIRE EXTINGUISHER CABINET
- DOOR PROPOSED
- DOOR EXISTING
- BOUNDARY TO INDICATE AREA NOT WITHIN THE PROJECT SCOPE. EXISTING CONDITION TO REMAIN AS IS.

FLOOR PLAN NOTES

- LEVEL 1**
1. NEW INSULATED HOLLOW METAL DOOR AND FRAME C/W NEW EXIT SIGN REPLACING EXISTING SIGN UNO, REFER TO ELECTRICAL.
 2. NEW OVERHEAD DOOR AND FRAME
 3. NEW PLUMBING FIXTURES, PATCH AND MAKE GOOD WALL AND FLOOR
 4. RE-USE EXISTING WASHROOM ACCESSORIES
 5. NEW PANIC HARDWARE ON THE INTERIOR SIDE OF THE DOOR FOR EXITING.
 6. NEW CHAINLINK FENCE
 7. NEW 915mm SINGLE GATE ON CHAIN LINK FENCE
 8. NEW GUARDRAIL
 9. NEW 1830mm DOUBLE GATE ON CHAIN LINK FENCE
 10. NEW PAINT (PT-3) IN ALL SIDES OF WELDING SHOP INTERIOR WALLS. REFER TO FINISH SCHEDULE.
 11. NEW ROOF SIDING WHERE MISSING, MATERIAL TO MATCH EXISTING
 12. NEW WALL PENETRATION FOR MECHANICAL DUCT, COVERED WITH WALL CAP C/W BIRD SCREEN. REFER TO MECHANICAL. ADD SEALANT AROUND OPENING PERIMETER
 13. NEW PENETRATION THROUGH SOFFIT FOR MECHANICAL DUCT, COVERED WITH EXHAUST GRILLE. REFER TO MECHANICAL.
 - 14.

Copyright Reserved
This plan and design are the exclusive property of Thinkspace Architecture Planning Interior Design Ltd. No part of this drawing may be reproduced or transmitted in any form or by any means, electronic or mechanical, without written consent of Thinkspace. This office shall be informed of any variations from the information shown on this drawing. Do not scale drawings.


Issued For	Issue Date	2025-01-28
RFP		
GLOBAL REVISIONS LIST*		
NO.	DATE	DESCRIPTION
1	2024-12-04	BUILDING PERMIT
3	2025-01-24	RFP
5	2025-01-28	RFP
*Sheet changes clouded and tagged respectively.		



thinkspace
architecture planning interior design ltd.
300 - 10190 152A St. | Surrey, BC | V3R 1J7
t 604.581.8128 | w thinkspace.ca

Project	CITY OF COQUITLAM AUSTIN WORKS YARD
Project Number	51104 - FMB REPURPOSE
Project Address	500 MARINER WAY UNIT 2, COQUITLAM, BC V3K 7B6
Drawing	LEVEL 1 FLOOR PLAN - CONSTRUCTION
Sheet Number	A110

Plot Date: 2025-01-28 3:27:36 PM
File Path: C:\Users\Malasano\Documents\51104-241072-COC FLEET-BLDG-v04_Kephia Lalasomo.dwg

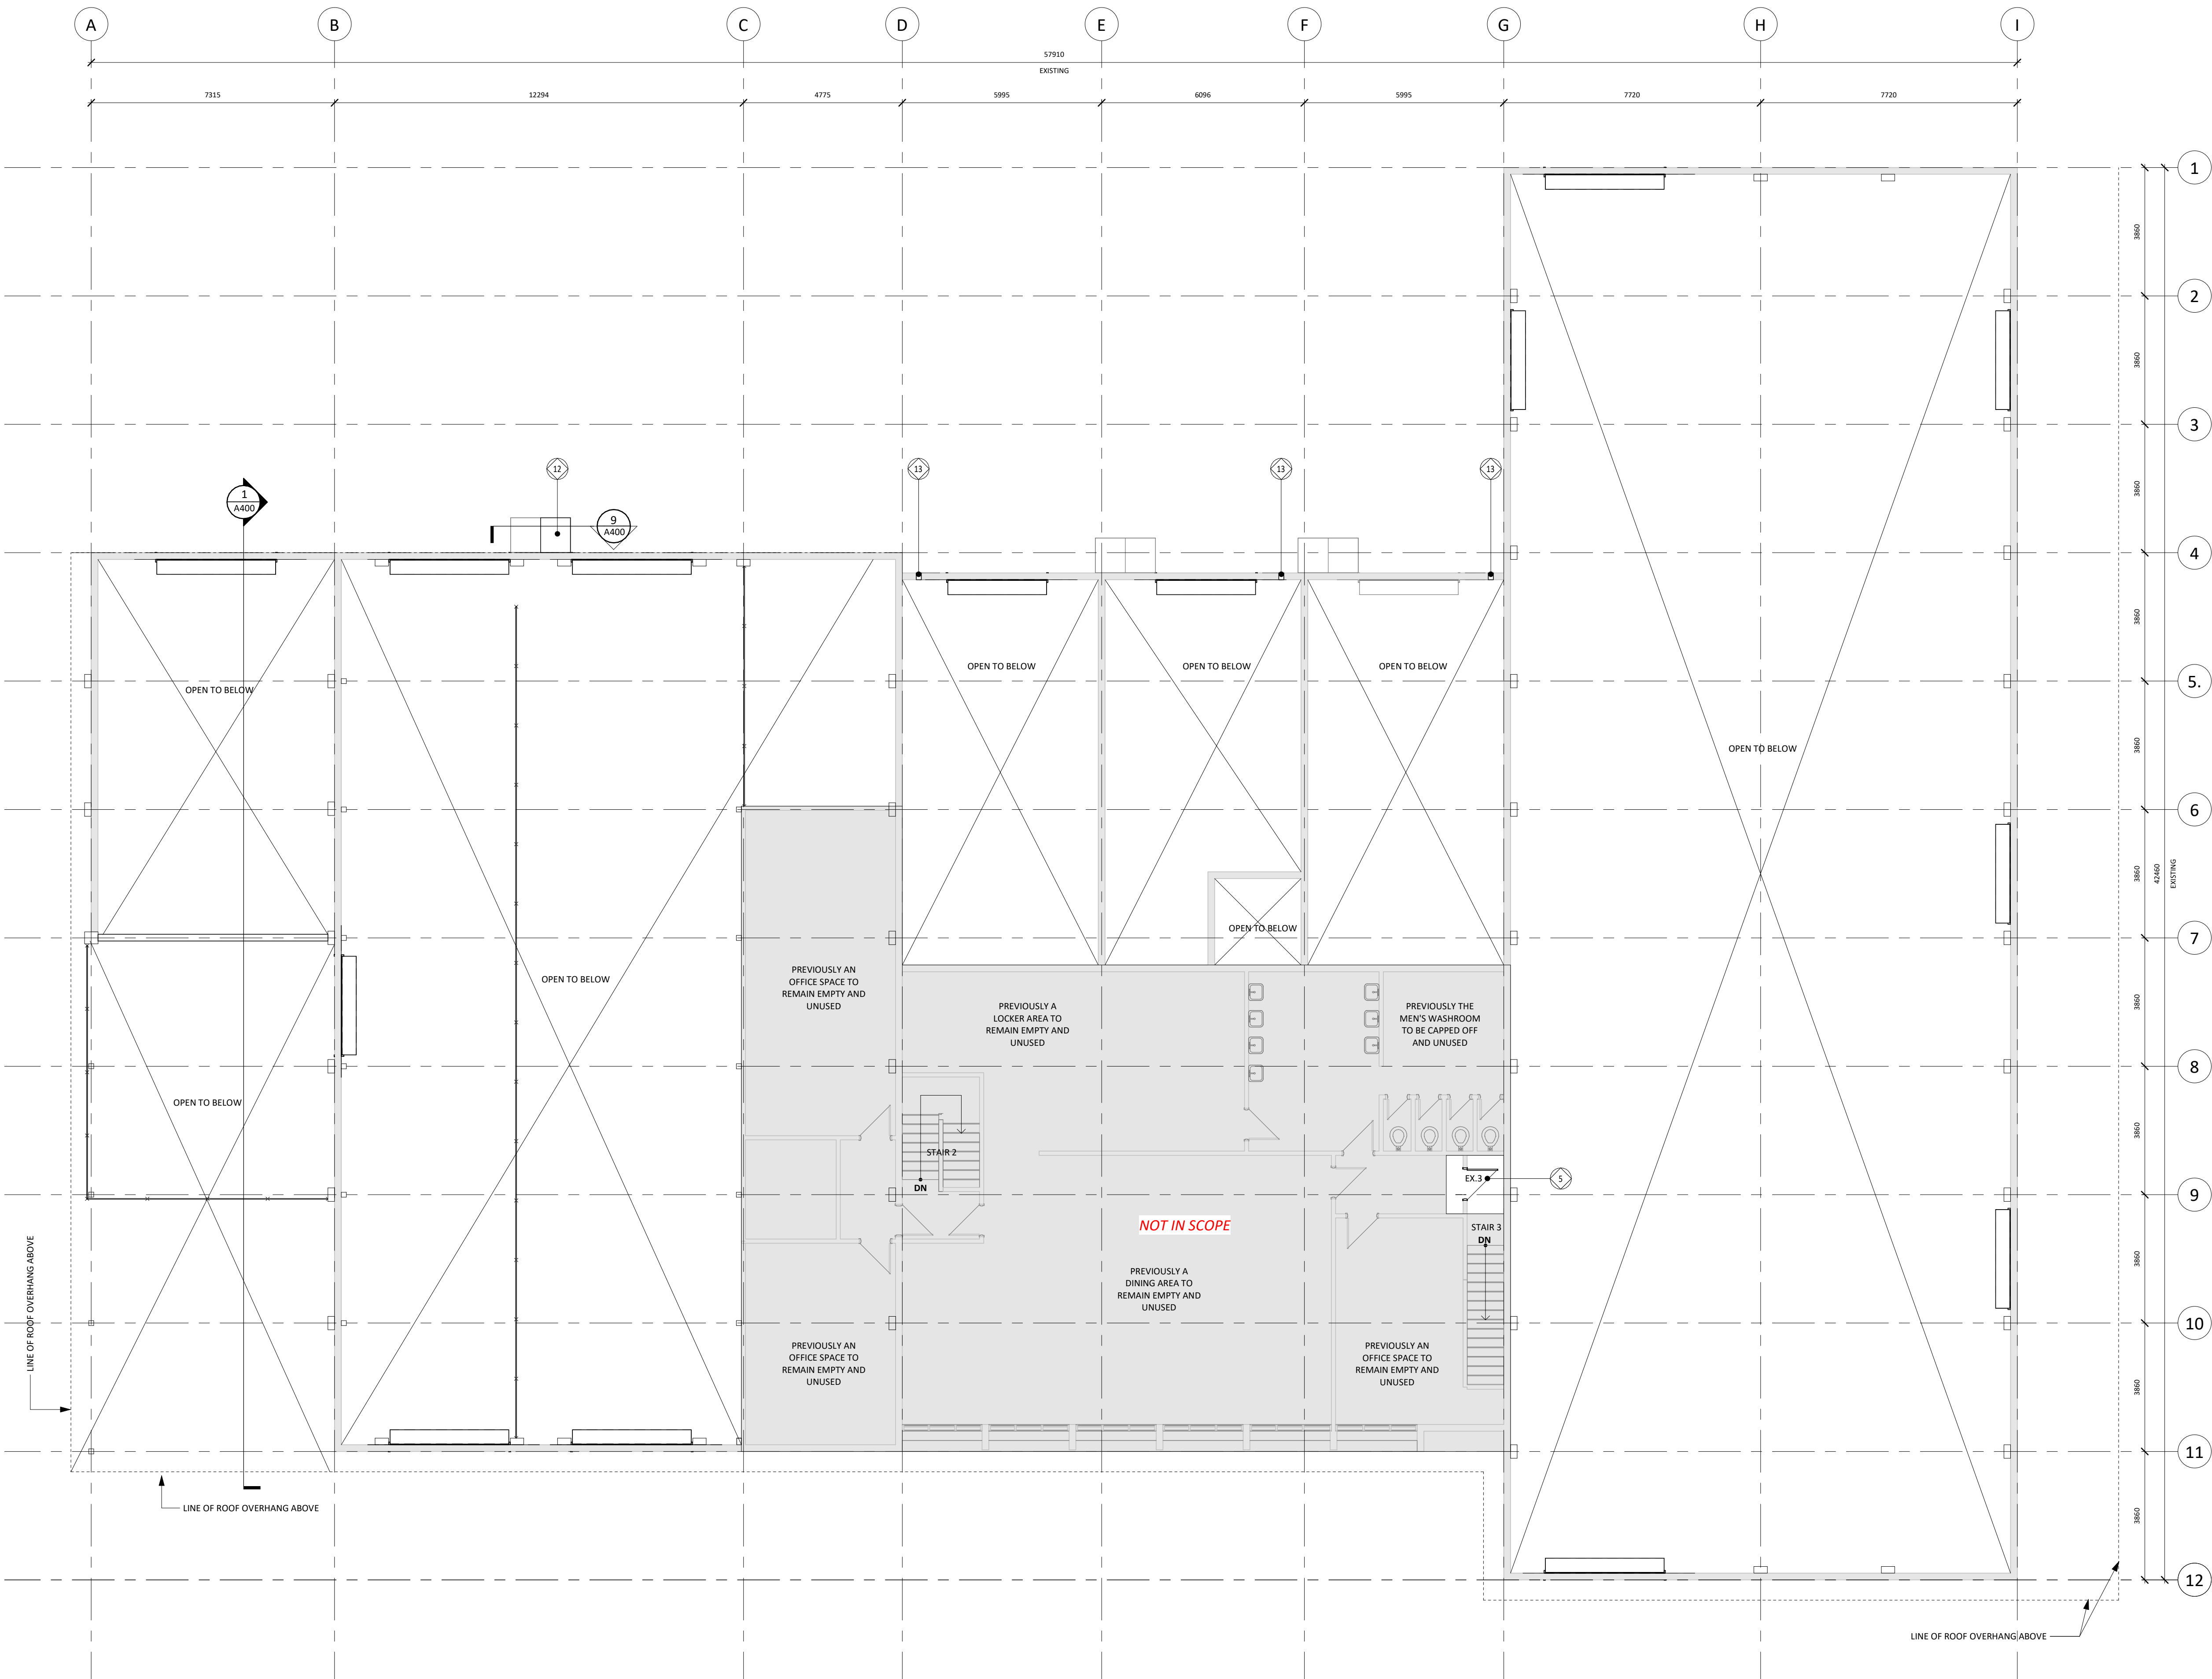

FLOOR PLAN GENERAL NOTES

1. ALL DIMENSIONS WERE TAKEN FROM EXISTING RECORDS AND TO BE CONFIRMED ON SITE. SHOULD THERE BE ANY CONFLICT BETWEEN THE DRAWINGS, PLEASE ADVISE THE ARCHITECT IN WRITING TO SEEK CLARIFICATION.
2. PRIOR TO ANY CONSTRUCTION WORK, AN ASSESSMENT FROM THE HAZARDOUS MATERIAL SPECIALIST SHALL BE COMMENCED TO ENSURE SAFETY OF THE WORKERS.

FLOOR PLAN LEGEND

- EXISTING CONCRETE CMU WALL AND/OR STRUCTURE
 - EXISTING INTERIOR STUD WALL PARTITION
 - EXISTING MILLWORK
 - EXIT
 - FDC
 - FAAP
 - FAP
 - STP
 - FE
 - DOOR PROPOSED
 - DOOR EXISTING
 - NOT IN SCOPE
- BOUNDARY TO INDICATE AREA NOT WITHIN THE PROJECT SCOPE. EXISTING CONDITION TO REMAIN AS IS.


FLOOR PLAN NOTES

- LEVEL 1**
1. NEW INSULATED HOLLOW METAL DOOR AND FRAME C/W NEW EXIT SIGN REPLACING EXISTING SIGN UNO. REFER TO ELECTRICAL.
 2. NEW OVERHEAD DOOR AND FRAME
 3. NEW PLUMBING FIXTURES, PATCH AND MAKE GOOD WALL AND FLOOR
 4. RE-USE EXISTING WASHROOM ACCESSORIES
 5. NEW PANIC HARDWARE ON THE INTERIOR SIDE OF THE DOOR FOR EXISTING.
 6. NEW CHAINLINK FENCE
 7. NEW 915mm SINGLE GATE ON CHAIN LINK FENCE
 8. NEW GUARDRAIL
 10. NEW 1830mm DOUBLE GATE ON CHAIN LINK FENCE
 11. NEW PAINT (PT-3) IN ALL SIDES OF WELDING SHOP INTERIOR WALLS. REFER TO FINISH SCHEDULE.
 12. NEW ROOF SIDING WHERE MISSING, MATERIAL TO MATCH EXISTING
 13. NEW WALL PENETRATION FOR MECHANICAL DUCT, COVERED WITH WALL CAP C/W BIRD SCREEN. REFER TO MECHANICAL. ADD SEALANT AROUND OPENING PERIMETER
 14. NEW PENETRATION THROUGH SOFFIT FOR MECHANICAL DUCT, COVERED WITH EXHAUST GRILLE. REFER TO MECHANICAL.

PICTURE LEGEND




FLOOR PLAN NOTE 12: EXISTING CANOPY WITH MISSING ROOF CLADDING TO BE ADDED IN NEW CONSTRUCTION.

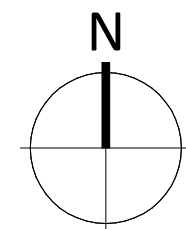

Copyright Reserved

This plan and design are the exclusive property of Thinkspace Architecture. Planning Interior Design Ltd. No part of this drawing may be reproduced, stored in a retrieval system, or transmitted in any form or by any means, without the prior written consent of Thinkspace. This office shall be informed of any variations from the information shown on this drawing. Do not scale drawings.

Issued For	Issue Date	2025-01-28
RFP		
GLOBAL REVISIONS LIST*		
NO.	DATE	DESCRIPTION
1	2024-12-04	BUILDING PERMIT
3	2025-01-24	RFP
5	2025-01-28	RFP
*Sheet changes clouded and tagged respectively.		

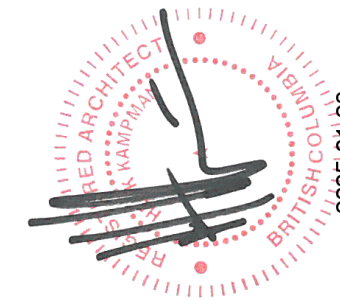

thinkspace



architecture planning interior design ltd.
300 - 10190 152A St. | Surrey, BC | V3R 1J7
t 604.581.8128 | w thinkspace.ca

Project
CITY OF COQUITLAM AUSTIN WORKS YARD
51104 - FMB REPURPOSE
500 MARINER WAY UNIT 2, COQUITLAM, BC V3K 7B6

Drawing
LEVEL 2 FLOOR PLAN - CONSTRUCTION

Sheet Number
A120

Plot Date: 2025-01-28 3:27:37 PM
File Path: C:\Users\Maia\OneDrive\Documents\51104-241072-COC FLEET-BLDG-V24_Kephia.Lalano.dwg

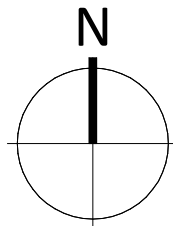 


1. ROOF IS TO REMAIN EXISTING EXCEPT FOR THE TWO ROOF PENETRATIONS FOR MECHANICAL PIPES. REFER TO MECHANICAL FOR DETAILS.

ROOF PENETRATION, REFER TO MECHANICAL AND ARCHITECTURAL DETAIL.

NOT IN
SCOPE

BOUNDARY TO INDICATE AREA NOT WITHIN THE PROJECT SCOPE. EXISTING CONDITION TO REMAIN AS IS.

Issued For	Issue Date	2025-01-28
RFP		
GLOBAL REVISIONS LIST*		
NO.	DATE	DESCRIPTION
1	2024-12-04	BUILDING PERMIT
3	2025-01-24	RFP
5	2025-01-28	RFP

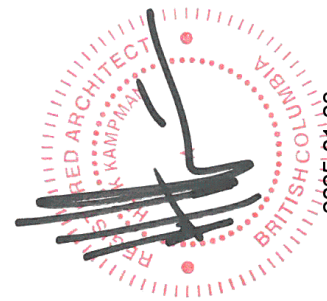

2025-01-28

thinkspace

architecture planning interior design ltd.
300 - 10190 152A St. | Surrey, BC | V3R 1J7
t 604.581.8128 | w thinkspace.ca


File Path: C:\Users\Klajianto\Documents\TS-A-241072-CoC FLEET-BLDG-v24 Keshia.Lajianto.rvt

Project Number	241072
Project	CITY OF COQUITLAM AUSTIN WORKS YARD 51104 - FMB REPURPOSE 500 MARINER WAY UNIT 2, COQUITLAM, BC V3K 7B6


Sheet Number	A140
Drawing	ROOF PLAN - CONSTRUCTION

Plot Date: 2025-01-28 3:27:37 PM


Copyright Reserved

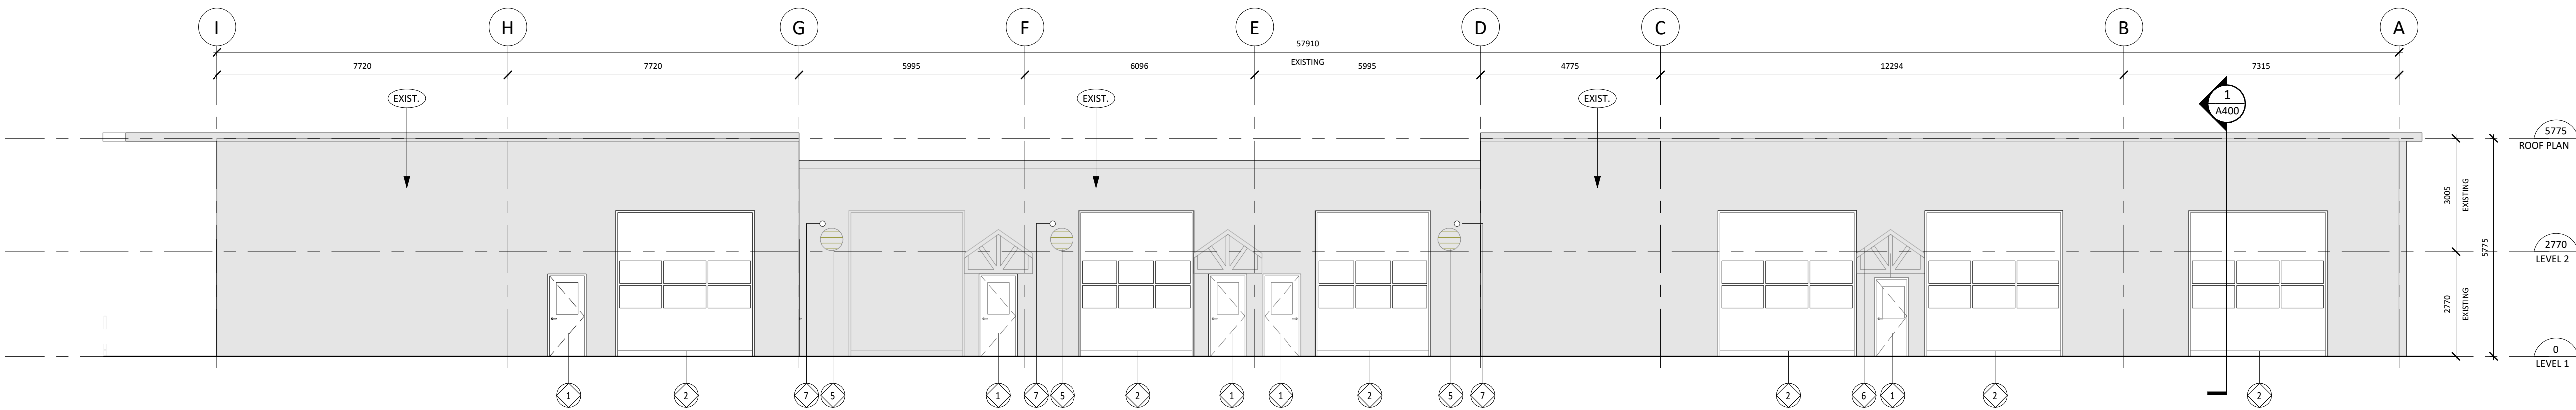


1 NORTH ELEVATION
1:100

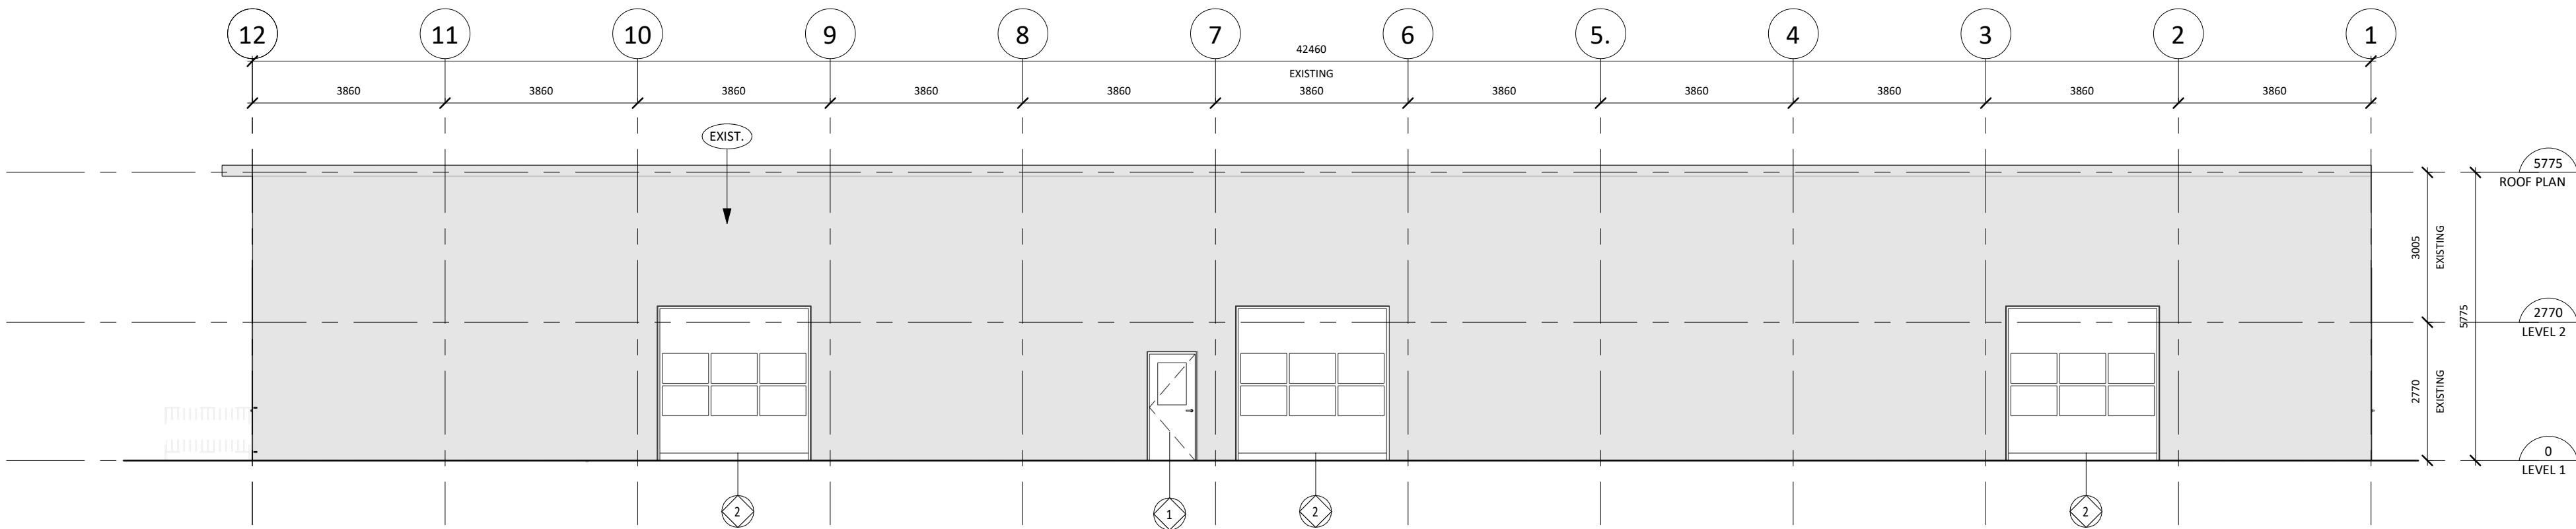

2 EAST ELEVATION
1:100

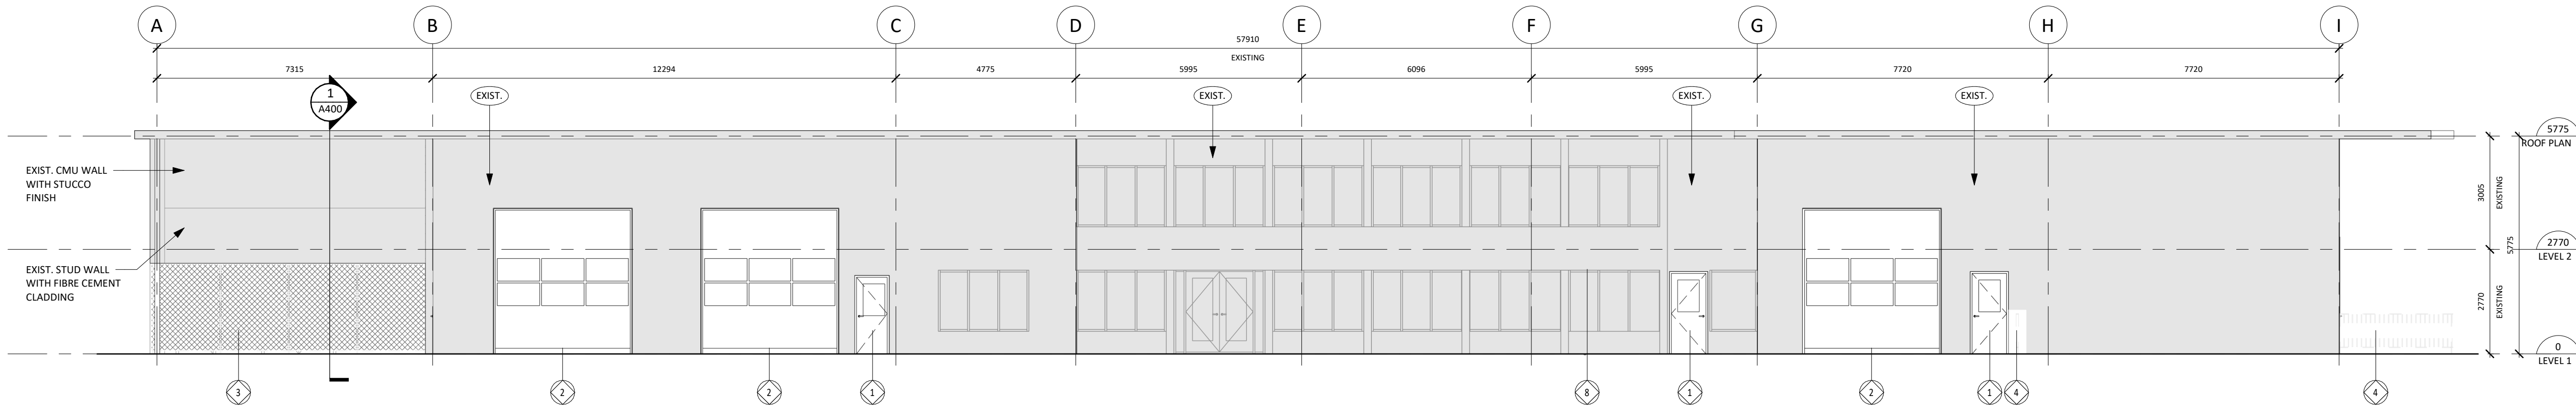

3 SOUTH ELEVATION
1:100

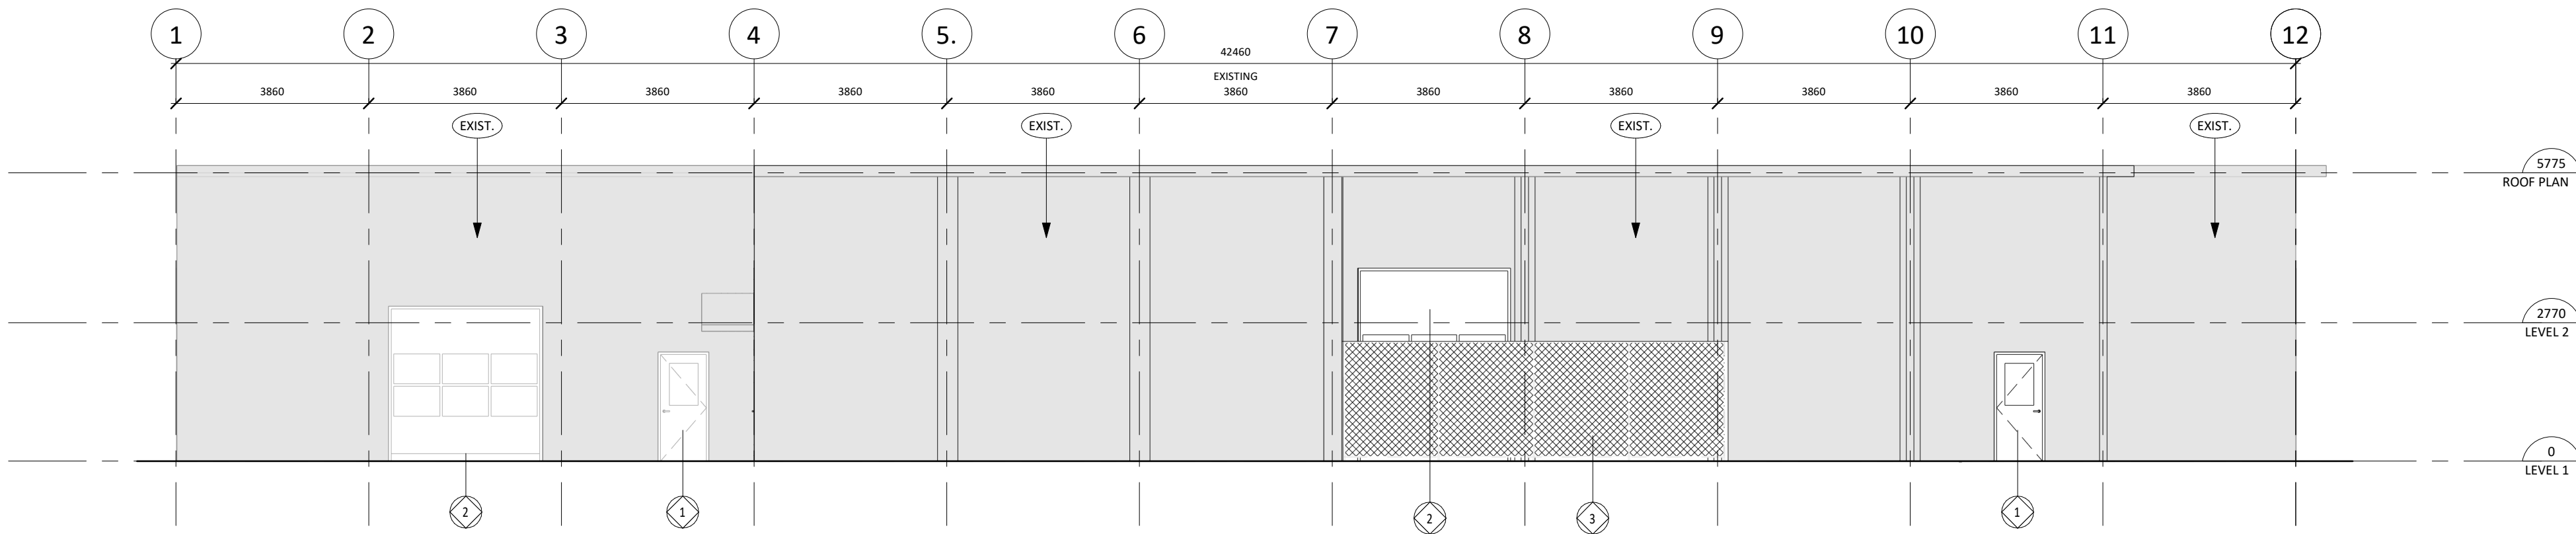

4 WEST ELEVATION
1:100

ELEVATION GENERAL NOTES

1. ALL DIMENSIONS WERE TAKEN FROM EXISTING RECORDS AND TO BE CONFIRMED ON SITE. SHOULD THERE BE ANY CONFLICT BETWEEN THE DRAWINGS, PLEASE ADVISE THE ARCHITECT IN WRITING TO SEEK CLARIFICATION.
2. PRIOR TO ANY CONSTRUCTION WORK, AN ASSESSMENT FROM THE HAZARDOUS MATERIAL SPECIALIST SHALL BE COMMENCED TO ENSURE SAFETY OF THE WORKERS.

ELEVATION LEGEND

AREA NOT IN SCOPE. EXISTING CONDITION TO REMAIN AS IS

ELEVATION NOTES

- 1 NEW DOOR, FRAME, AND DOOR HARDWARE.
- 2 NEW POWER-OPERATED OVERHEAD DOOR
- 3 NEW CHAINLINK FENCE
- 4 NEW GUARDRAIL
- 5 EXISTING LOUVER
- 6 NEW ROOF CLADDING
- 7 NEW WALL PENETRATION FOR MECHANICAL DUCT, COVERED WITH WALL CAP C/W BIRD SCREEN. REFER TO MECHANICAL. ADD SEALANT AROUND OPENING PERIMETER.
- 8 NEW PENETRATION THROUGH SOFFIT FOR MECHANICAL DUCT, COVERED WITH EXHAUST GRILLE. REFER TO MECHANICAL.

Copyright Reserved

This plan and design are the exclusive property of Thinkspace Architecture. Planning Interior Design Ltd. No part of this drawing may be reproduced or transmitted in any form or by any means, electronic or mechanical, without written consent of Thinkspace. This office shall be informed of any variations from the information shown on this drawing. Do not scale drawings.

Issue Date: 2025-01-28

GLOBAL REVISIONS LIST*	DESCRIPTION
NO.	DATE
1	2024-12-04 BUILDING PERMIT
3	2025-01-24 RFP
5	2025-01-28 RFP

*Sheet changes clouded and tagged respectively.



2025-01-28

thinkspace

architecture planning interior design ltd.
300 - 10190 152A St. | Surrey, BC | V3R 1J7
t 604.581.8128 | w thinkspace.ca

Project
CITY OF COQUITLAM AUSTIN WORKS YARD

51104 - FMB REPURPOSE

500 MARINER WAY UNIT 2, COQUITLAM, BC V3K 7B6

Sheet Number



241072

Drawing

EXTERIOR ELEVATIONS - CONSTRUCTION

A300

Plot Date: 2025-01-28 3:27:42 PM File Path: C:\Users\MLalano\Documents\15-A-241072-COC FLEET BLDG-v24_Kephia.Lalano.rvt

 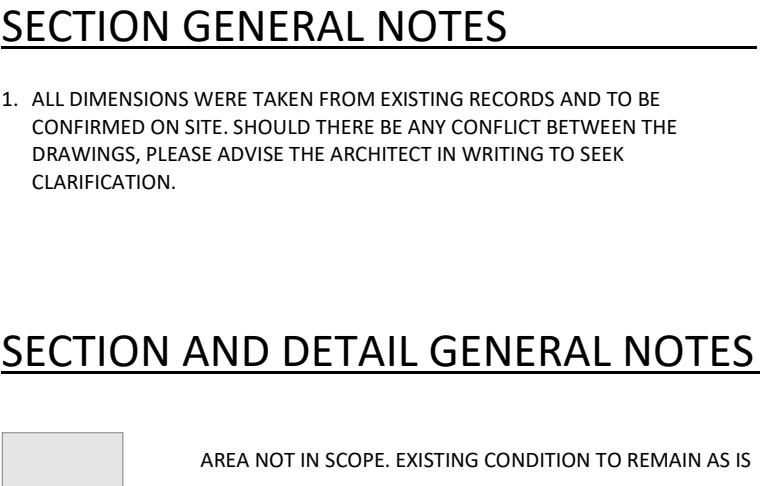


Issued For	Issue Date	2025-01-28
RFP		
GLOBAL REVISIONS LIST*		
NO.	DATE	DESCRIPTION
1	2024-12-04	BUILDING PERMIT
3	2025-01-24	RFP
5	2025-01-28	RFP




thinkspace
architecture planning interior design ltd.
300 - 10190 152A St. | Surrey, BC | V3R 1J7
t 604.581.8128 | w thinkspace.ca


Project Number	Project
241072	CITY OF COQUITLAM AUSTIN WORKS YARD 51104 - FMB REPURPOSE
Sheet Number	Drawing
A400	BUILDING SECTION, WALL SECTION, AND DETAILS

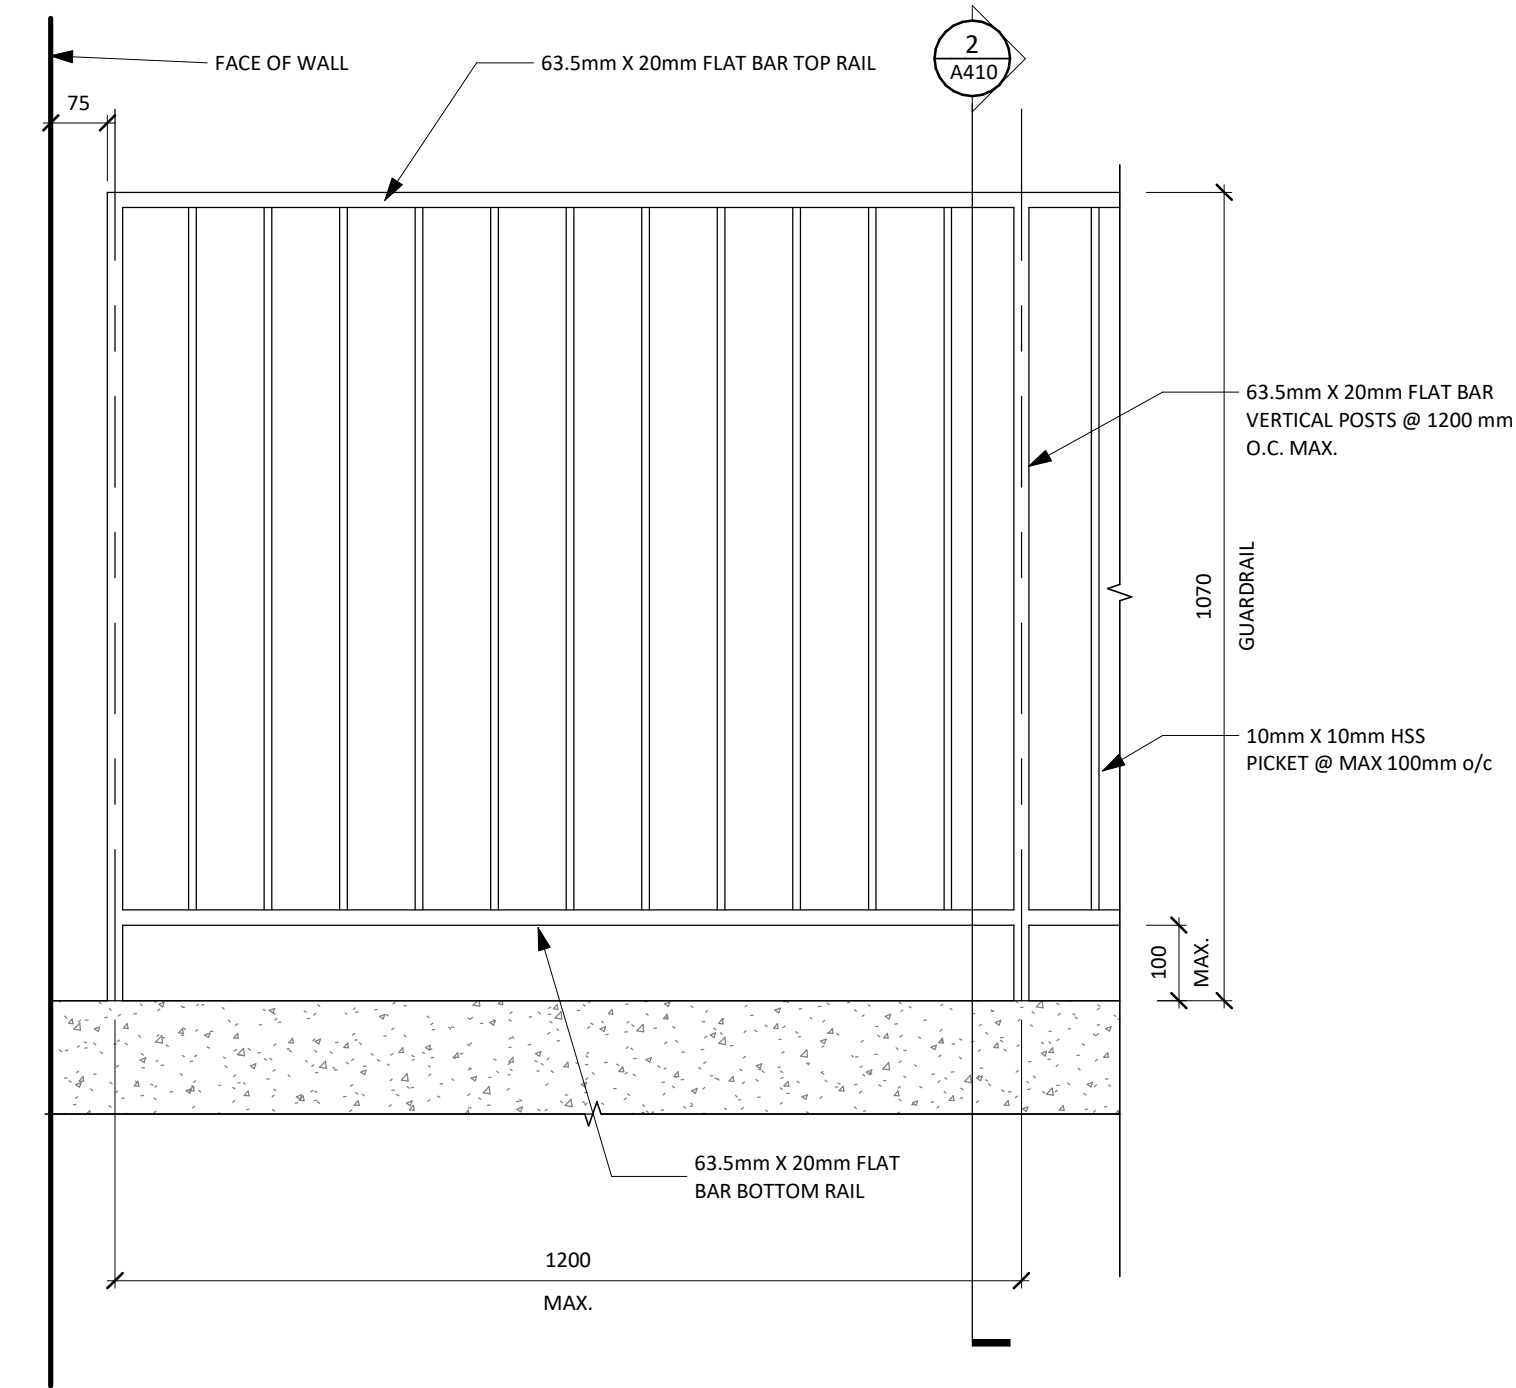


1 GUARDRAIL ELEVATION DETAILS
1:10

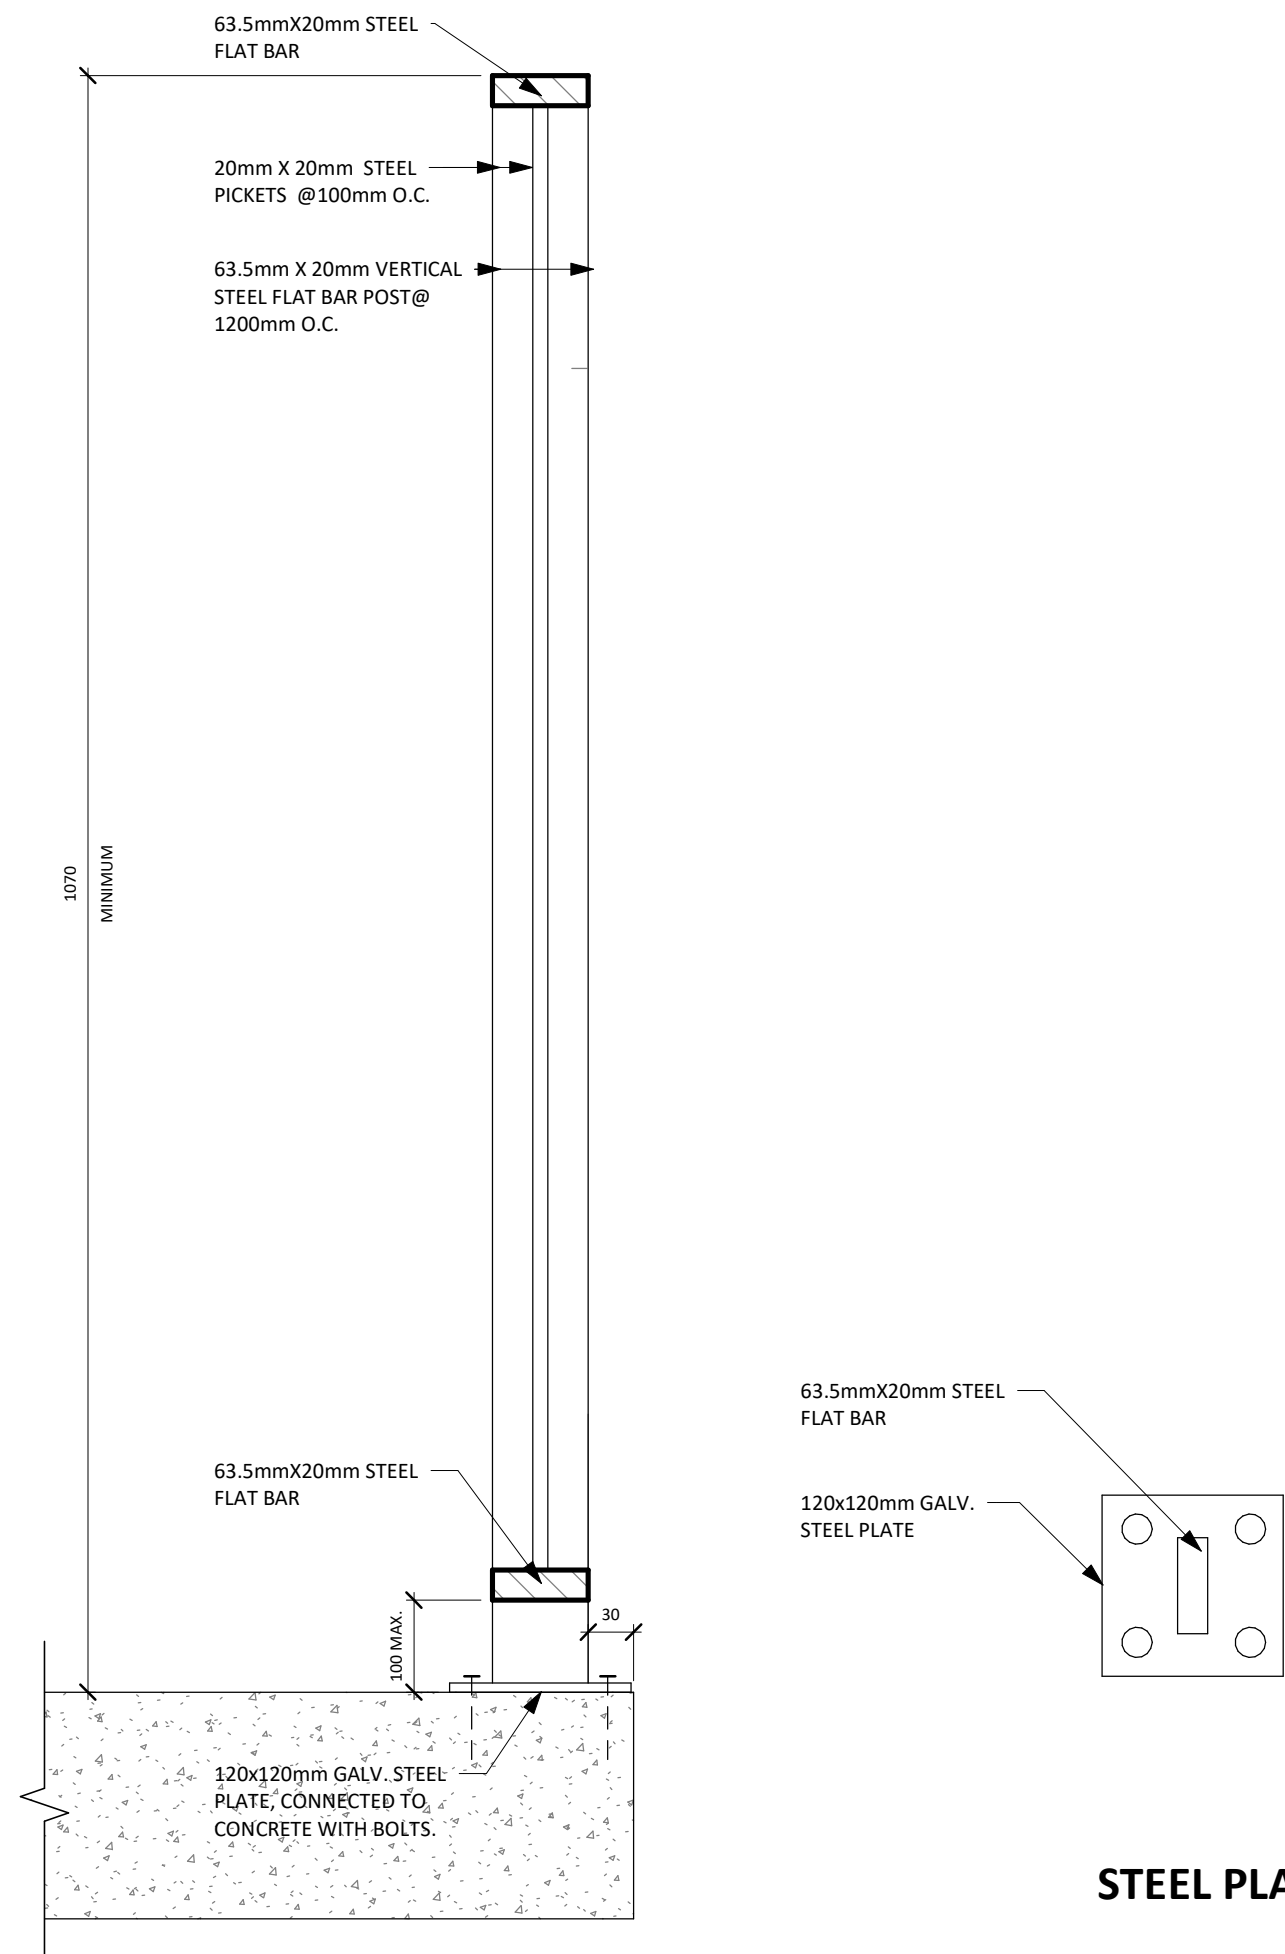


2 GUARDRAIL DETAIL ON CONCRETE FLOOR (SECTION)
1:5

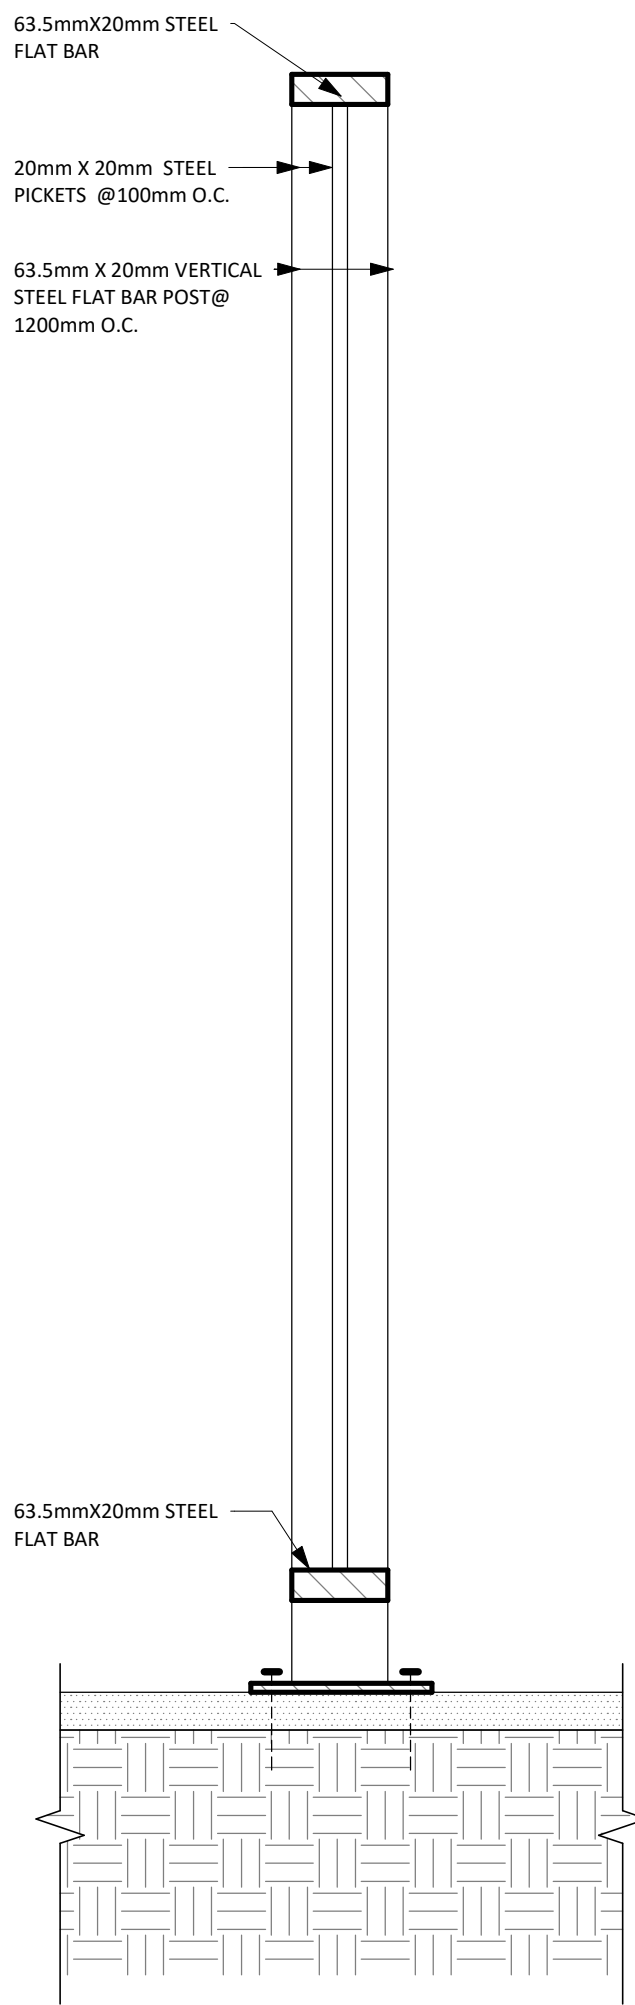


8 GUARDRAIL DETAIL ON ASPHALT (SECTION)
1:5

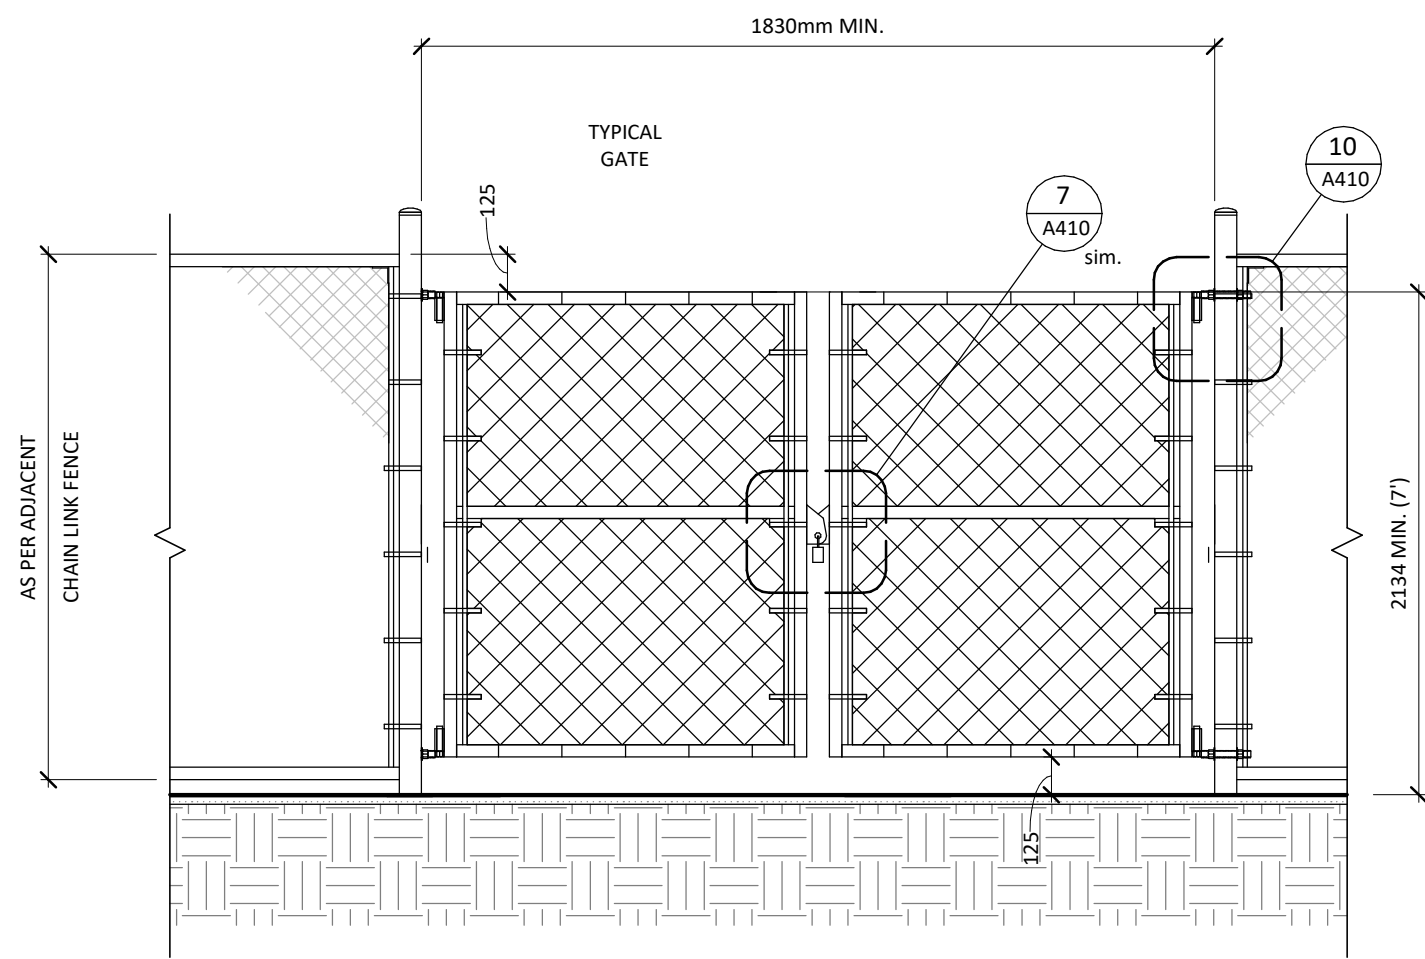


9 CHAINLINK FENCE - DOUBLE GATE
1:25

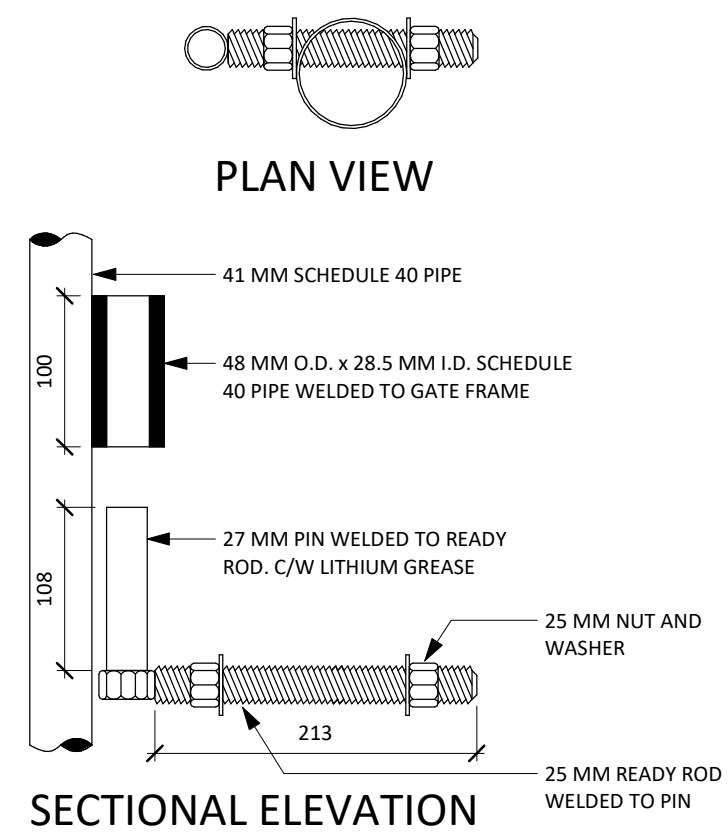


10 CHAIN LINK - DOUBLE GATE HINGE
1:5

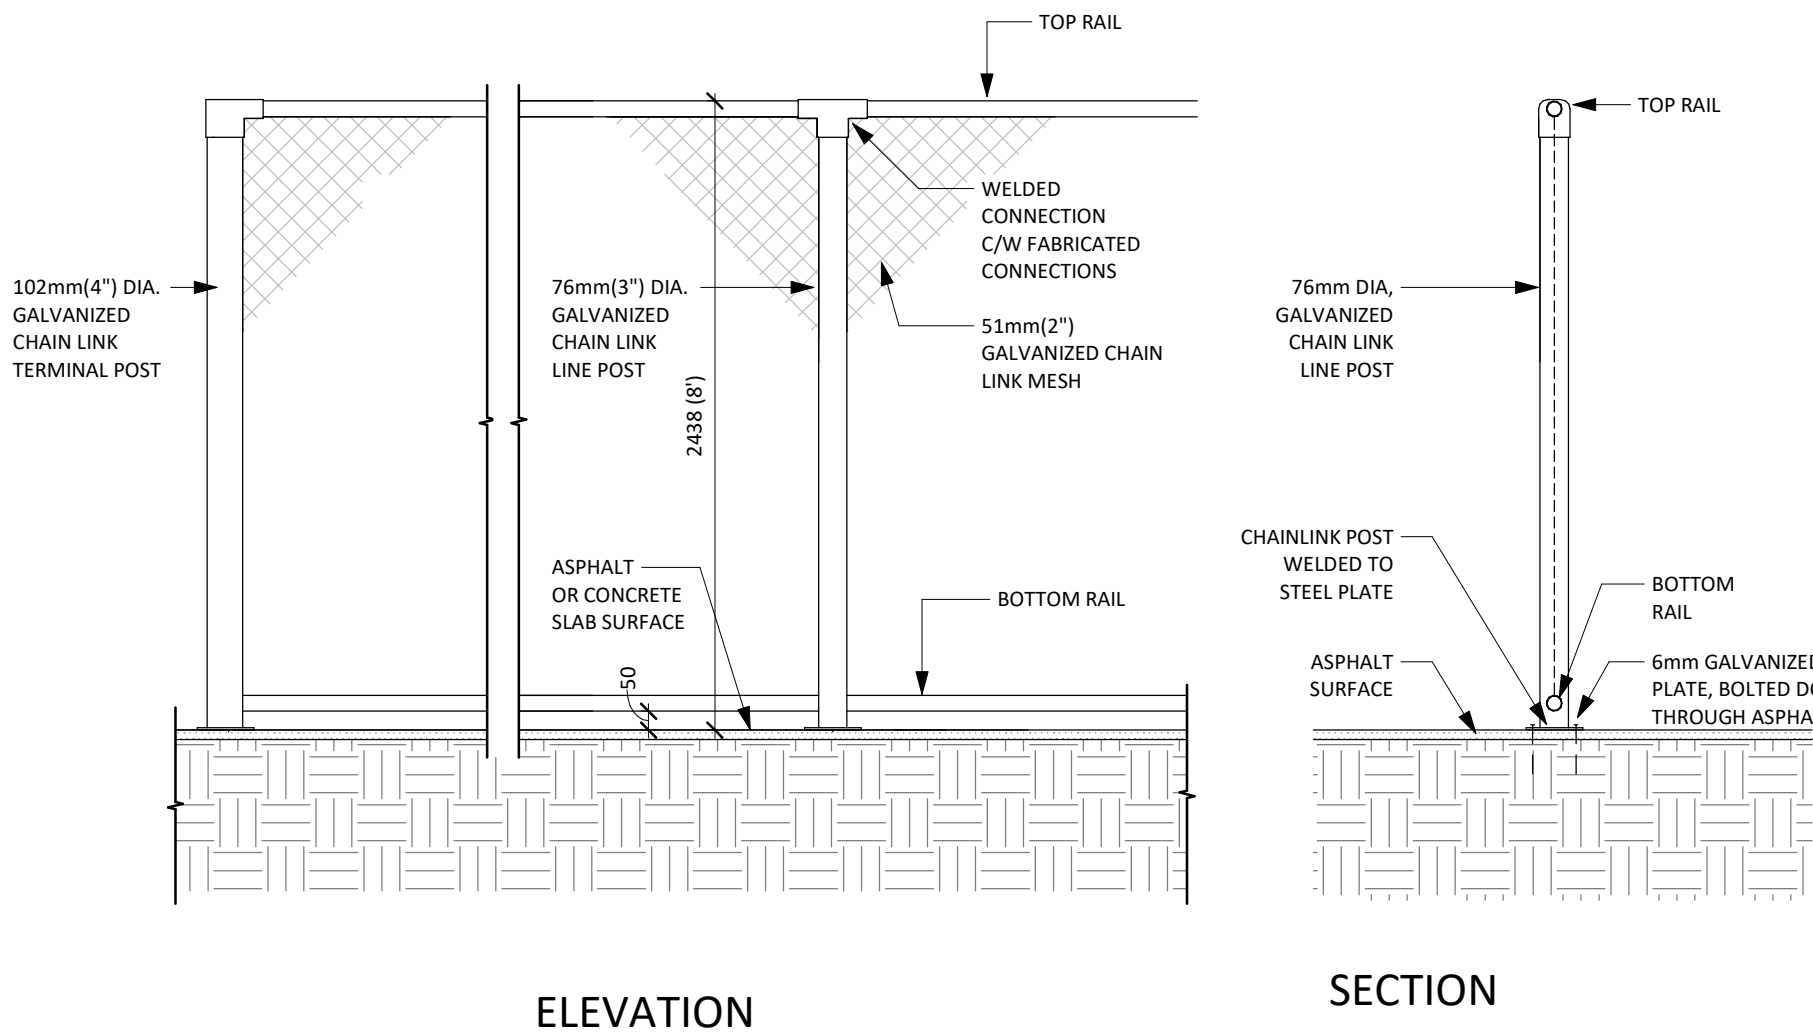


3 CHAINLINK FENCE DETAIL
1:20

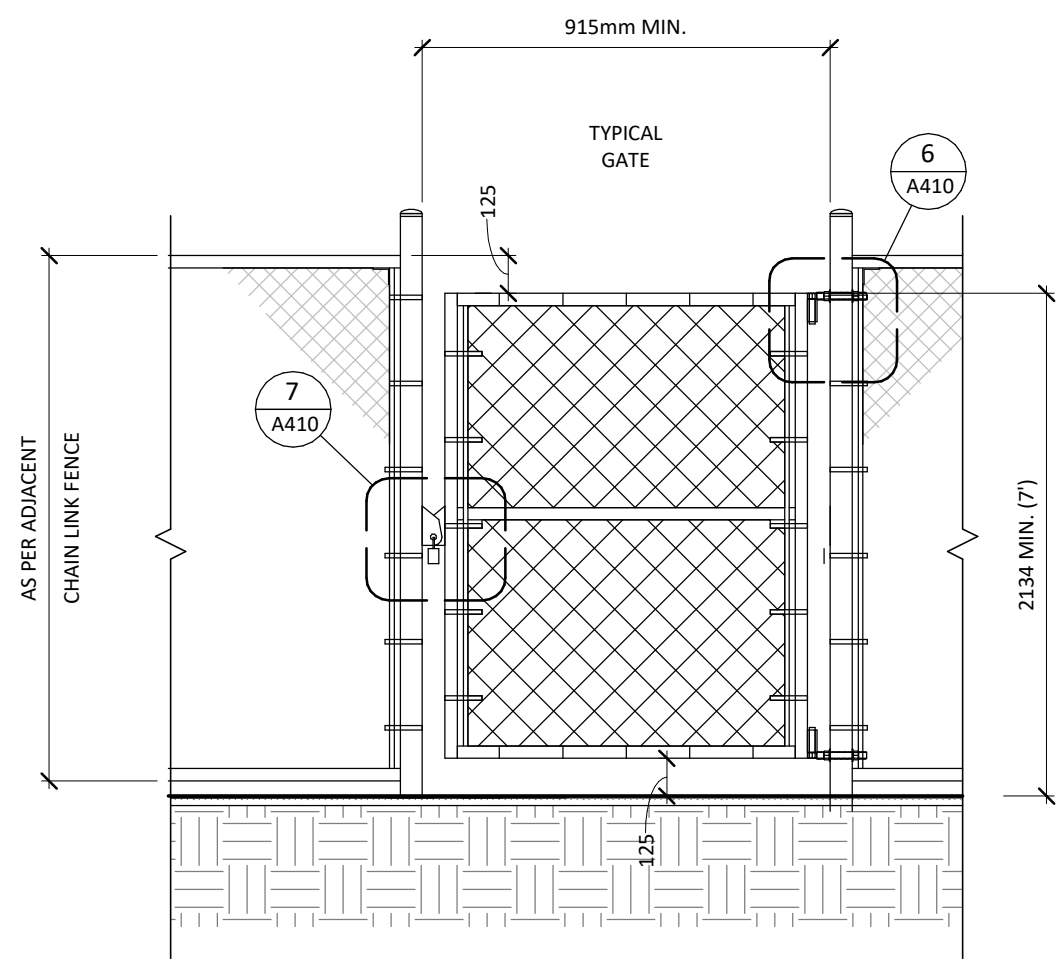


4 CHAINLINK FENCE - SINGLE GATE
1:25

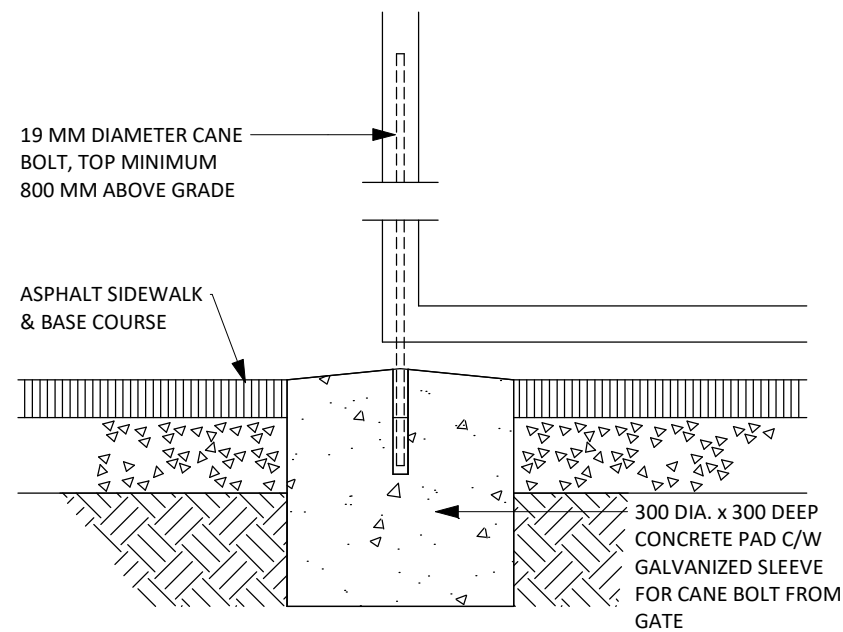

5 CHAINLINK DETAIL - GATE STOP
1:10

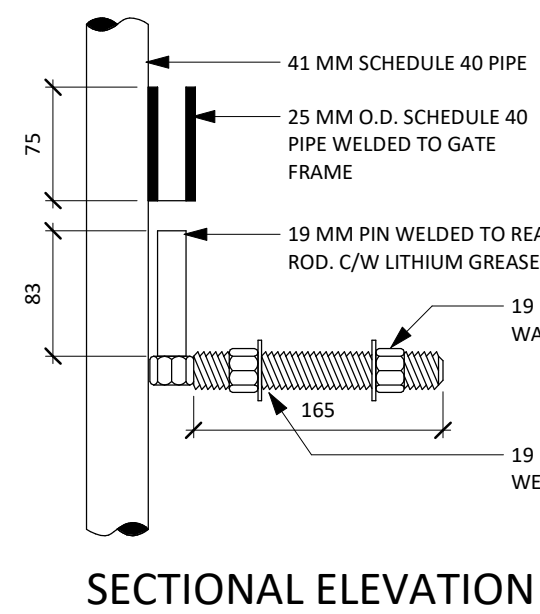

6 CHAIN LINK - SINGLE GATE HINGE
1:5

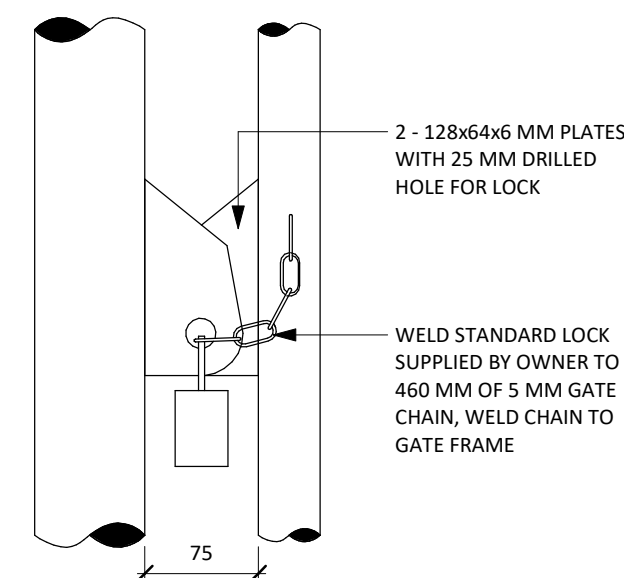

7 CHAIN LINK - GATE LOCK
1:5

Copyright Reserved
This plan and design are the exclusive property of
Thinkspace Architecture® Planning Interior Design Ltd.
No part of this drawing may be reproduced or
transmitted in any form or by any means, without
written consent of Thinkspace. This office shall be
informed of any variations from the information shown
on this drawing. Do not scale drawings.

Issued For	Issue Date	2025-01-28
RFP		
GLOBAL REVISIONS LIST*		
NO.	DATE	DESCRIPTION
1	2024-12-04	BUILDING PERMIT
3	2025-01-24	RFP
5	2025-01-28	RFP


*Sheet changes clouded and tagged respectively.




thinkspace
architecture planning interior design ltd.
300 - 10190 152A St. | Surrey, BC | V3R 1J7
t 604.581.8128 | w thinkspace.ca

Project	CITY OF COQUITLAM AUSTIN WORKS YARD
Project Number	241072
Project Description	51104 - FMB REPURPOSE
Project Address	500 MARINER WAY UNIT 2, COQUITLAM, BC V3K 7B6
Sheet Number	A410
Sheet Title	DETAILS


Plot Date: 2025-01-28 3:27:44 PM
File Path: C:\Users\Maia\OneDrive\Documents\15-A-241072-COC FLEET BLDG-V04_Kephila_Lalano.mxd

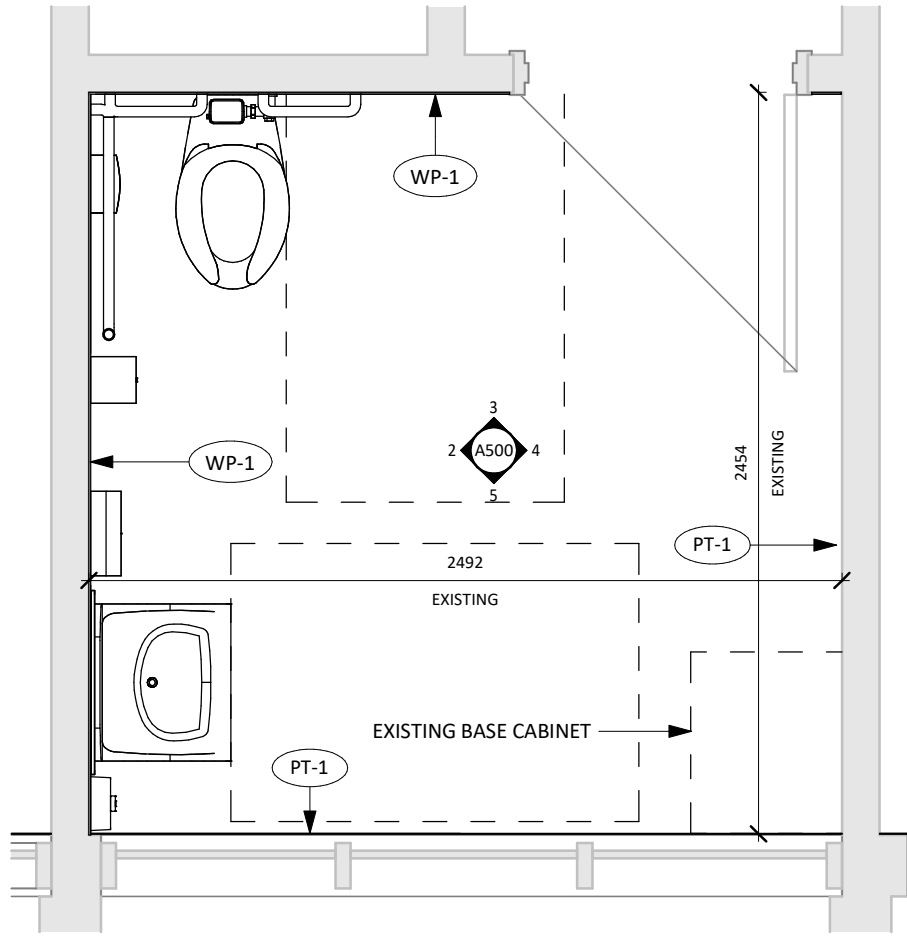


1 ENLARGED WASHROOM PLAN
1:25

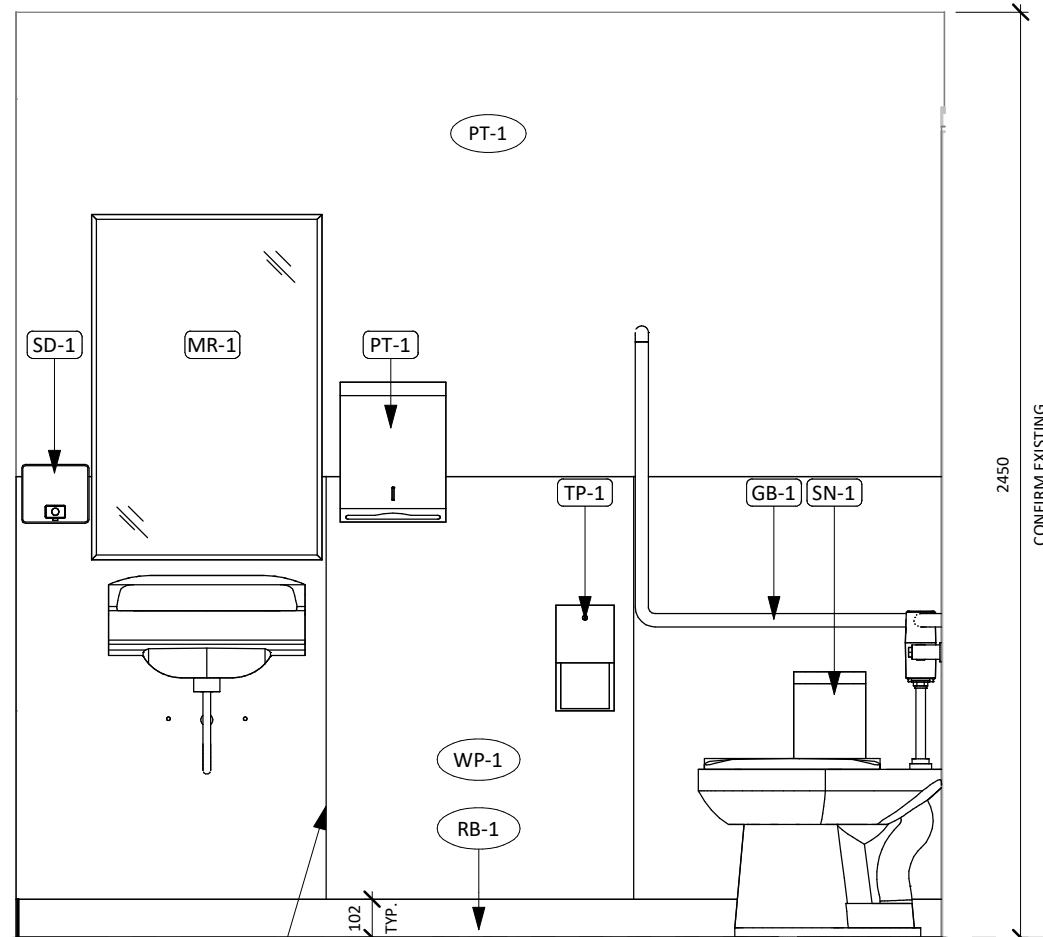


2 WASHROOM - WEST ELEVATION
1:20

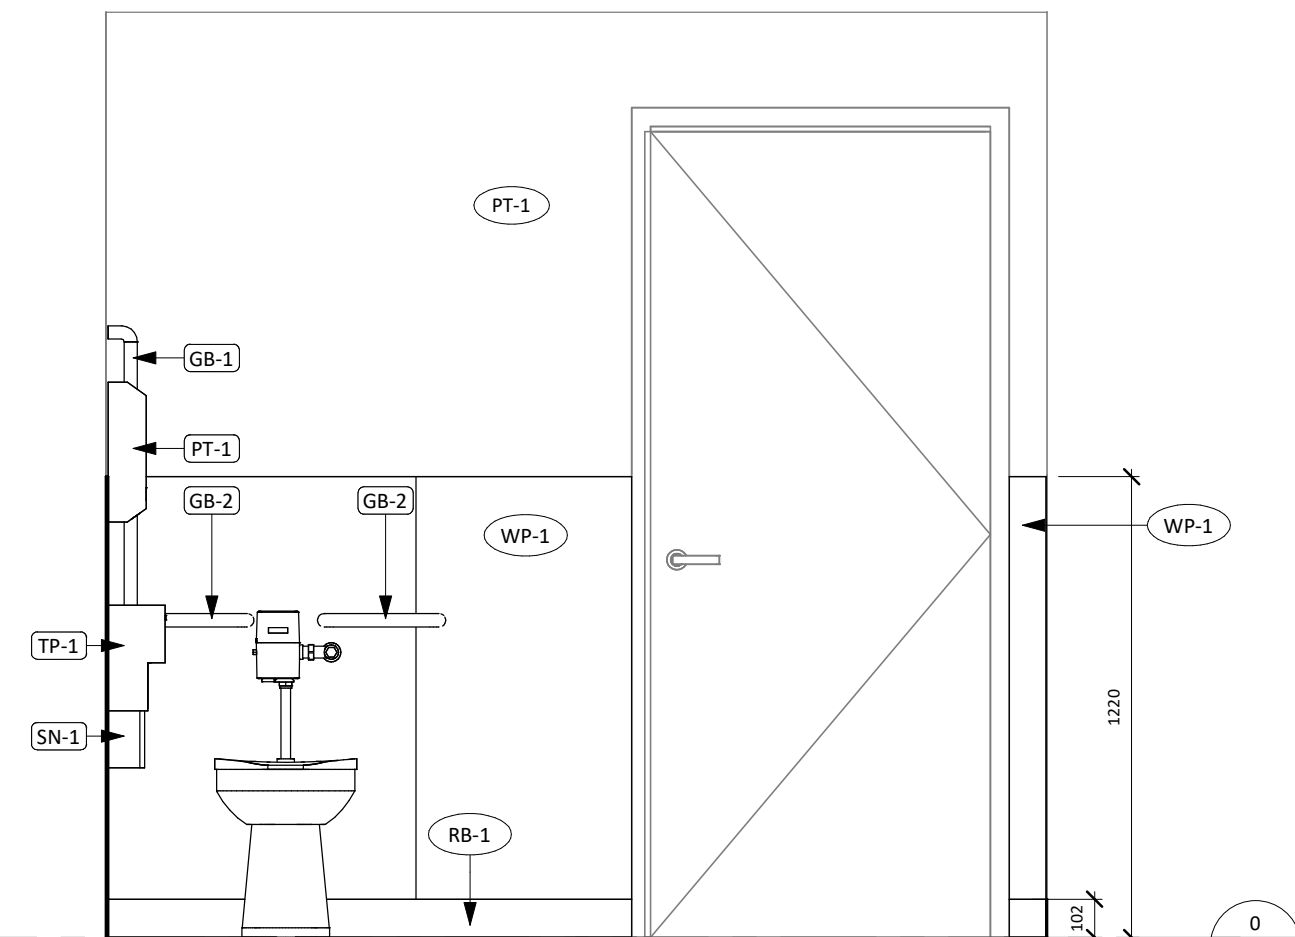


3 WASHROOM - NORTH ELEVATION
1:20

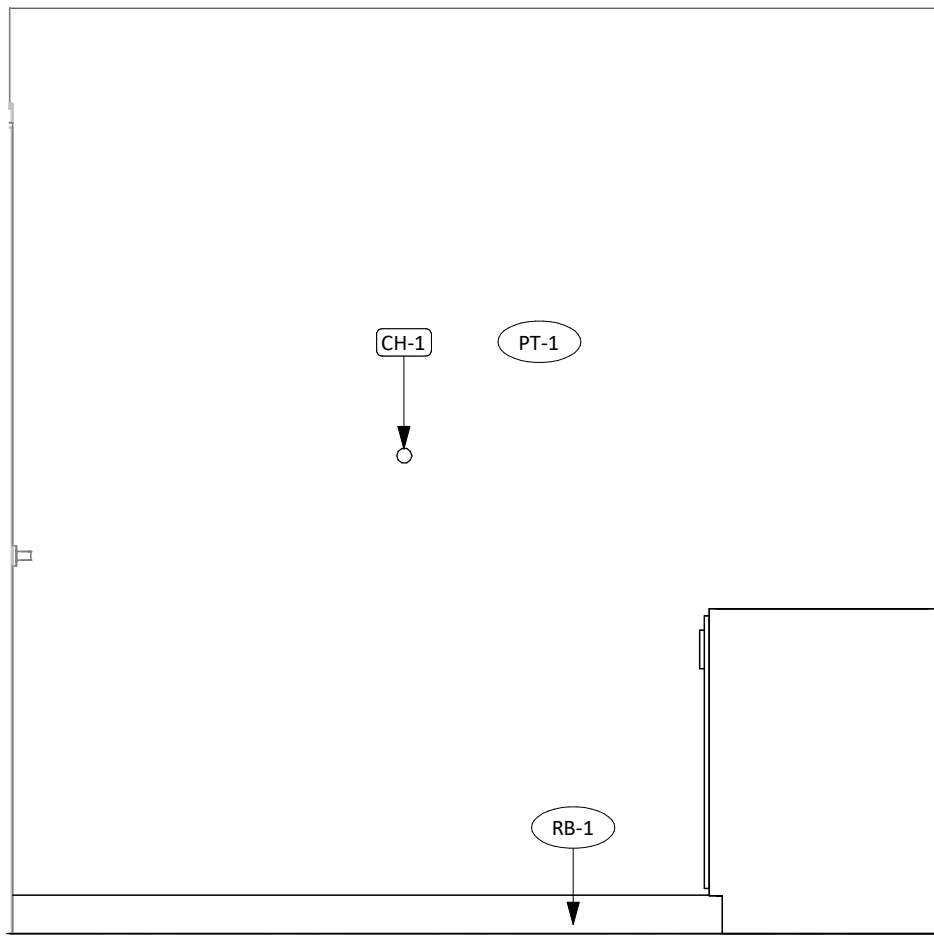

4 WASHROOM - EAST ELEVATION
1:20

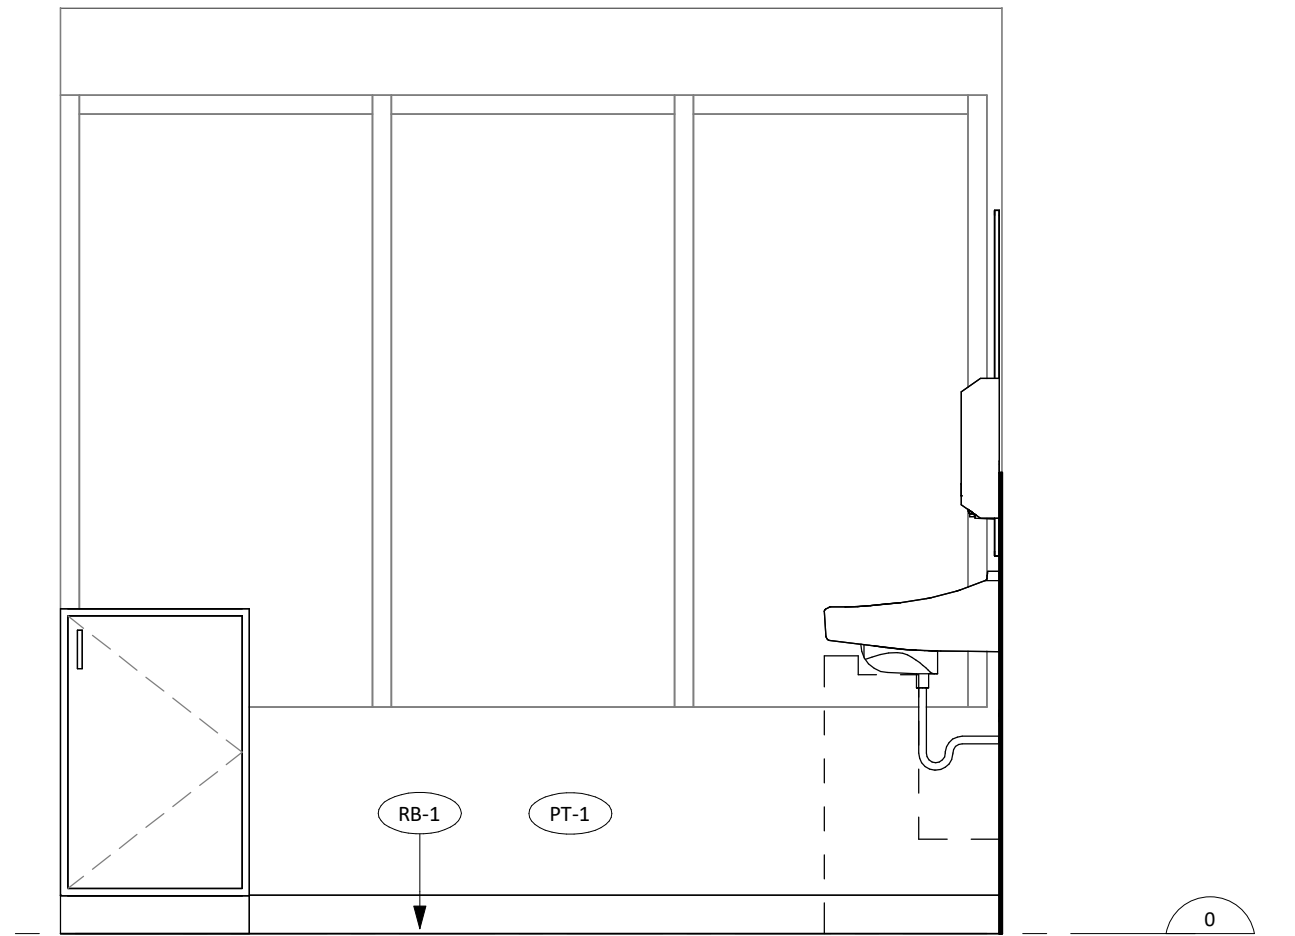

5 WASHROOM - SOUTH ELEVATION
1:20

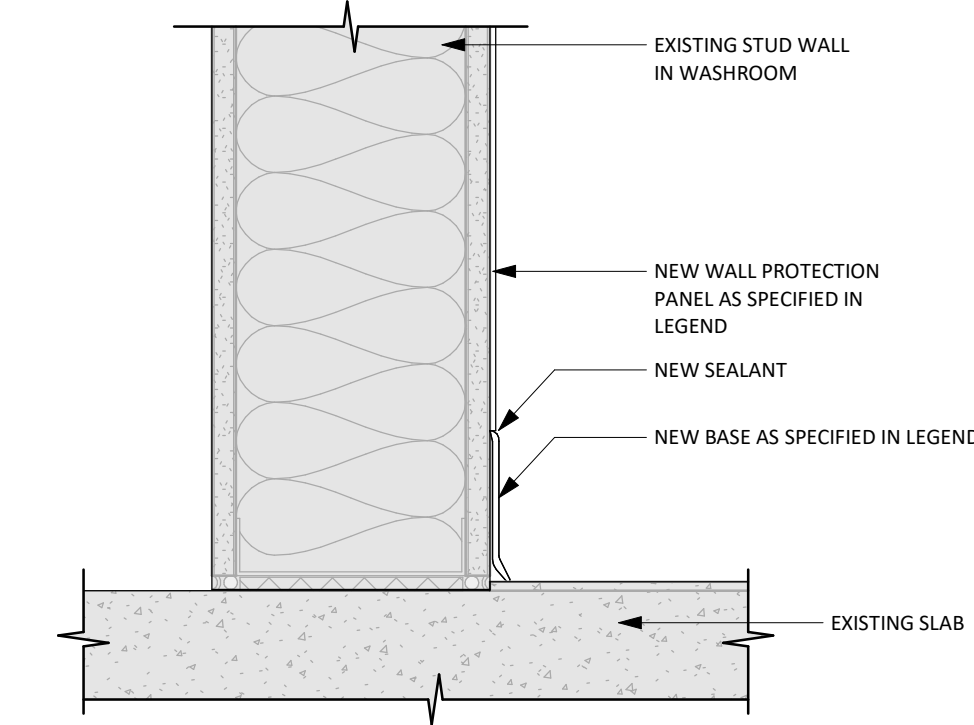

6 WALL PROTECTION AND RUBBER BASE DETAIL
1:5

WASHROOM GENERAL NOTES

1. ALL WASHROOM ACCESSORIES TO BE LOCATED AS PER ACCESSIBLE FIXTURE AND ACCESSORIES ELEVATIONS
2. PROVIDE IN WALL PLYWOOD BACKING AS REQUIRED FOR PLUMBING FIXTURES AND WASHROOM ACCESSORIES
3. REFER TO MECHANICAL FOR ALL PLUMBING FIXTURE SPECS
4. REFER TO FINISH SCHEDULE AND SPEC FOR ALL NEW WASHROOM ACCESSORIES
5. EXISTING WASHROOM ACCESSORIES ARE TO BE RE-USED IN NEW CONSTRUCTION

WASHROOM ACCESSORIES LEGEND

- SN-1 SANITARY NAPKIN DISPOSAL, NEW.
- MR-1 MIRROR, RE-USE EXISTING.
- SD-1 SOAP DISPENSER, RE-USE EXISTING.
- TP-1 TOILET PAPER DISPENSER, RE-USE EXISTING.
- GB-1 90 DEGREE GRAB BAR, RE-USE EXISTING.
- GB-2 STRAIGHT GRAB BAR, NEW.
- CH-1 COAT HOOK, NEW.
- PT-1 PAPER TOWEL DISPENSER, RE-USE EXISTING.

WASHROOM MATERIAL LEGEND

- WP-1 WALL PROTECTION, FIBRE REINFORCE PANEL BY MARLITE. COLOUR: P100 WHITE.
- RB-1 RUBBER BASE BY JOHNSONITE. COLOUR: 107 NEUTRALITY.
- PT-1 NEW PAINT BY SHERWIN WILLIAMS. COLOUR: SW7005 PURE WHITE.


Copyright Reserved

This plan and design are the exclusive property of Thinkspace Architecture Planning Interior Design Ltd. No part of this drawing may be reproduced without written consent of Thinkspace. This office shall be informed of any variations from the information shown on this drawing. Do not scale drawings.

Issue Date: 2025-01-28


GLOBAL REVISIONS LIST*	NO.	DATE	DESCRIPTION
1	2024-12-04	BUILDING PERMIT	
3	2025-01-24	RFP	
5	2025-01-28	RFP	

*Sheet changes clouded and tagged respectively.

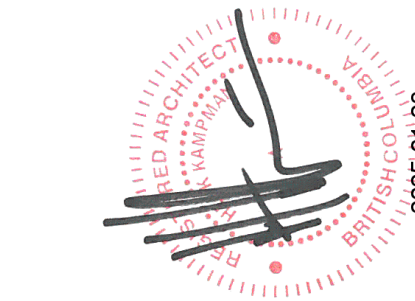

thinkspace
architecture planning interior design ltd.
300 - 10190 152A St. | Surrey, BC | V3R 1J7
t 604.581.8128 | w thinkspace.ca

TYPICAL MOUNTING LOCATIONS

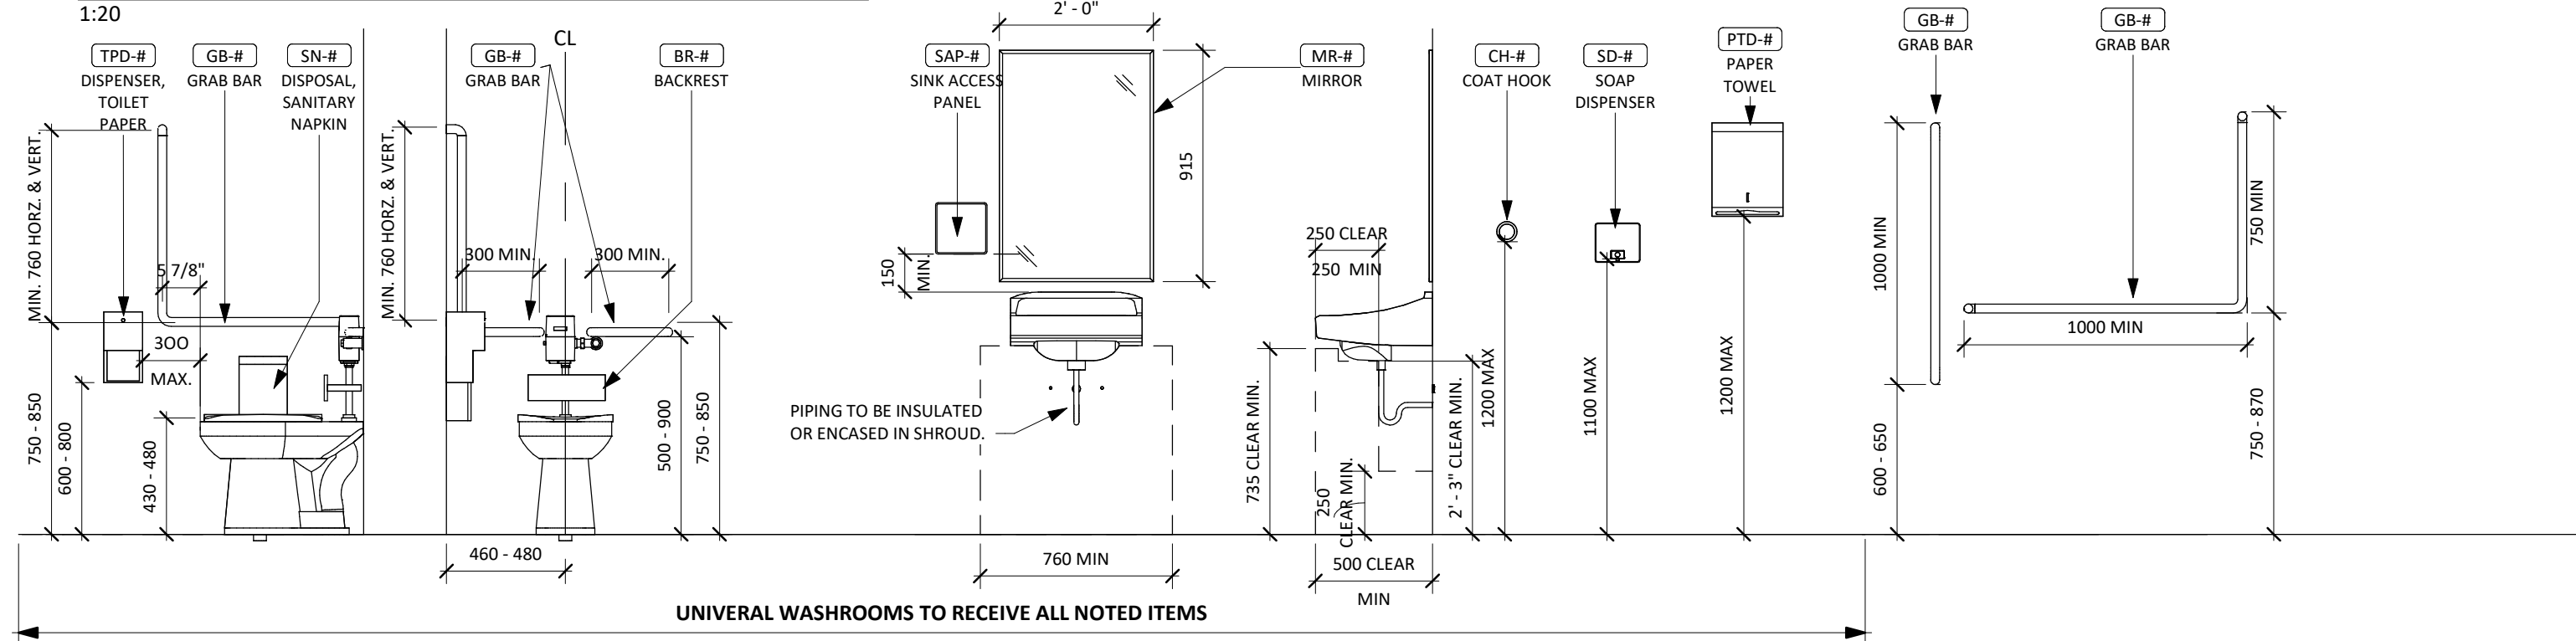

ID.	LOCATION	SIZE		TYPE AND MATERIAL						JAMB TYPE	F.R.R .	HARDWARE TYPE	LIFE SAFETY				COMMENTS
DOOR NUMBER MATCHES INSWING ROOM NUMBER, MULTIPLE DOORS ARE NOTED WITH SUFFIX "a","b","c", etc.; EXTERIOR DOORS MATCH TO OUTSWING ROOM NUMBER	LOCATIONS ARE NOTED AS PER PATH OF TRAVEL. ROOM NAME AND NUMBER TO ROOM NAME AND NUMBER.			HM-HOLLOW METAL HMI-HOLLOW METAL INSULATED AL-ALUMINUM SCW SOLID CORE WOOD HCW-HOLLOW CORE WOOD GL-GLASS DOOR AC-ACOUSTIC													
	DOOR			FRAME													
	FROM	TO	WIDTH	HEIGHT	TYPE	MATERIAL	FINISH	TYPE	MATERIAL	FINISH			CLOSERS	LOCKSET	PANIC HARDWARE - EXIT ONLY	SMOKE SEAL GASKETS	

LEVEL 2																	
EX.3	CORRIDOR	STAIR 3	EXIST.	EXIST.	EXIST.	EXIST.	EXIST.	EXIST.	EXIST.	EXIST.	EXIST.	EXIST.	EXIST.			●	

ID.	HARDWARE	ID.	HARDWARE

JAMB TYPES N.T.S.


[illegible]

G1: 6mm LAMINATED SAFETY GLASS (TYPICAL UNLESS NOTED OTHERWISE)

F1

AS SCHED.

AS SCHEDULED

 TAG	MATERIAL	SPECIFICATION	LOCATIONS	SUPPLIER	NOTES
WALL BASE FINISHES					
RB-1	Rubber Base 	MANUFACTURER: Tarkett PRODUCT: Johnsonite Baseworks Thermoset Rubber SIZE: 4" H with Toe COLOUR: Brown CODE: 47	Washroom	SUPPLIER: ERV Parent CONTACT: Alanna Roy TEL: 604.306.3814 EMAIL: aroy@ervparent.com	
WALL FINISHES					
PT-1	Paint Finish 	MANUFACTURER: Sherwin Williams CODE: SW 6077 COLOUR: Everyday White	Walls - where noted for new paint	SUPPLIER: Sherwin Williams CONTACT: Chun-Wei Chang TEL: 604-347-9946 EMAIL: chun-wei.chang@sherwin.com	
PT-2	Paint Finish 	MANUFACTURER: Sherwin Williams CODE: SW 6760 COLOUR: Rivulet	New metal doors and frames New overhead rolling sectional doors and frames	SUPPLIER: Sherwin Williams CONTACT: Chun-Wei Chang TEL: 604-347-9946 EMAIL: chun-wei.chang@sherwin.com	
PT-3	Paint Finish	MANUFACTURER: Sherwin Williams CODE: N/A COLOUR: Match Existing	Patchwork on white exterior and interior walls	SUPPLIER: Sherwin Williams CONTACT: Chun-Wei Chang TEL: 604-347-9946 EMAIL: chun-wei.chang@sherwin.com	
WALL PROTECTION					
WP-1	Wall Protection Panel 	MANUFACTURER: Inpro PRODUCT: Palladium Rigid Sheet COLOUR: Dover White CODE: 112 SIZE: 1200 H x 815 L	Washroom	SUPPLIER: Inpro CONTACT: Terri Pendree TEL: 236.662.2272 EMAIL: tpendree@inprocorp.com	Provide J edge trims for top of WP as needed
WASHROOM ACCESSORIES					
CH-1	Coat Hook 	MANUFACTURER: Bobrick PRODUCT: Fino CODE: B-9542 FINISH: Satin SIZE: 38mm H x 35mm W x 75.5mm D		SUPPLIER: ATS Sales CONTACT: Trevor Bowkett TEL: 604-603-1844 EMAIL: trevor@ats-sales.ca	provide wall support blocking
GB-2	Grab Bar 	MANUFACTURER: Bobrick PRODUCT: Straight Grab Bar CODE: B-6806.99 x 24 FINISH: Brushed SS, Peened SIZE: 610mm L		SUPPLIER: ATS Sales CONTACT: Trevor Bowkett TEL: 604-603-1844 EMAIL: trevor@ats-sales.ca	