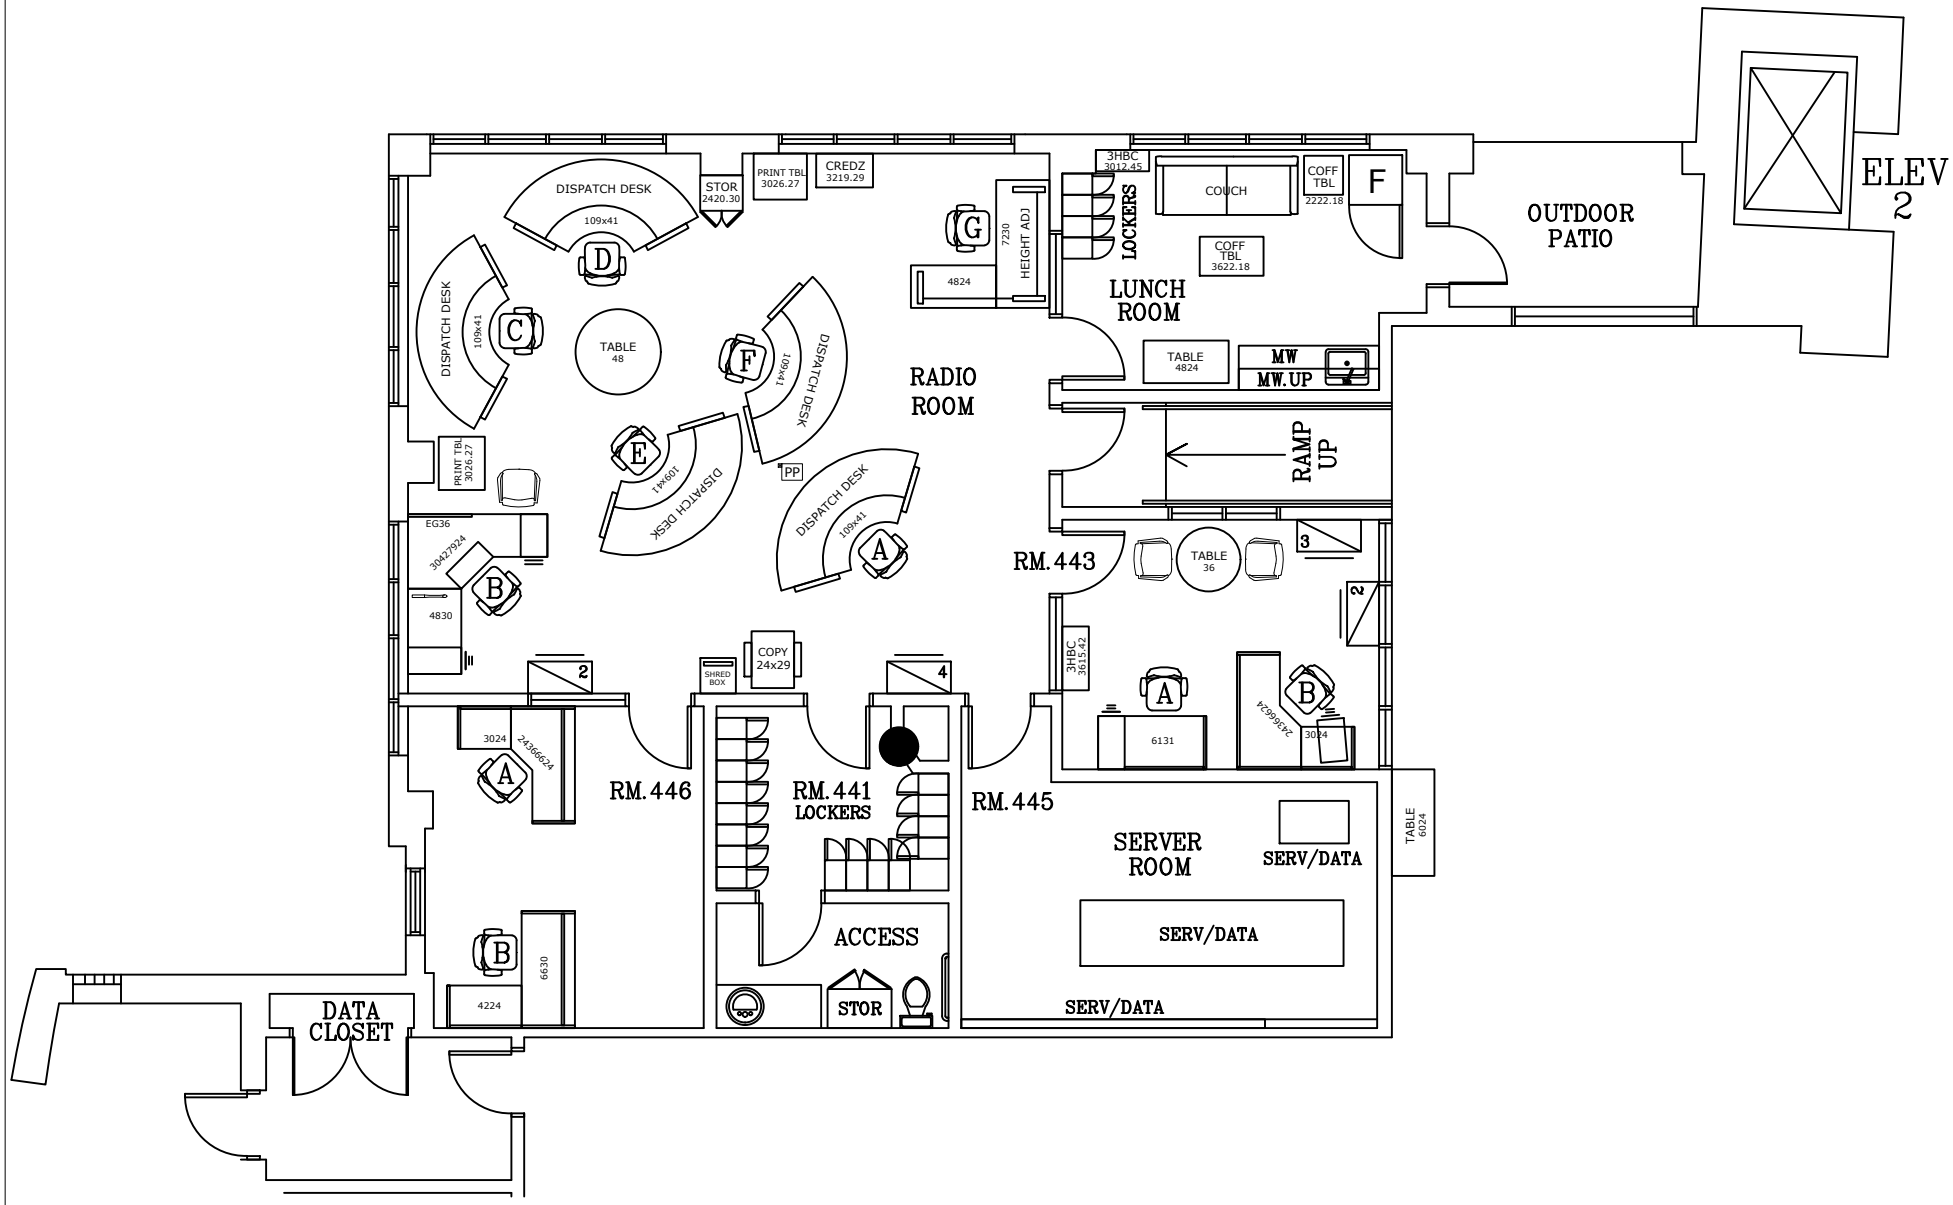

CITY OF COQUITLAM

Public Safety Building

SCALE	FLOOR	DATE	DWG NAME	REV
NTS	2ND	Feb 2025	OCC - Existing Layout	00